
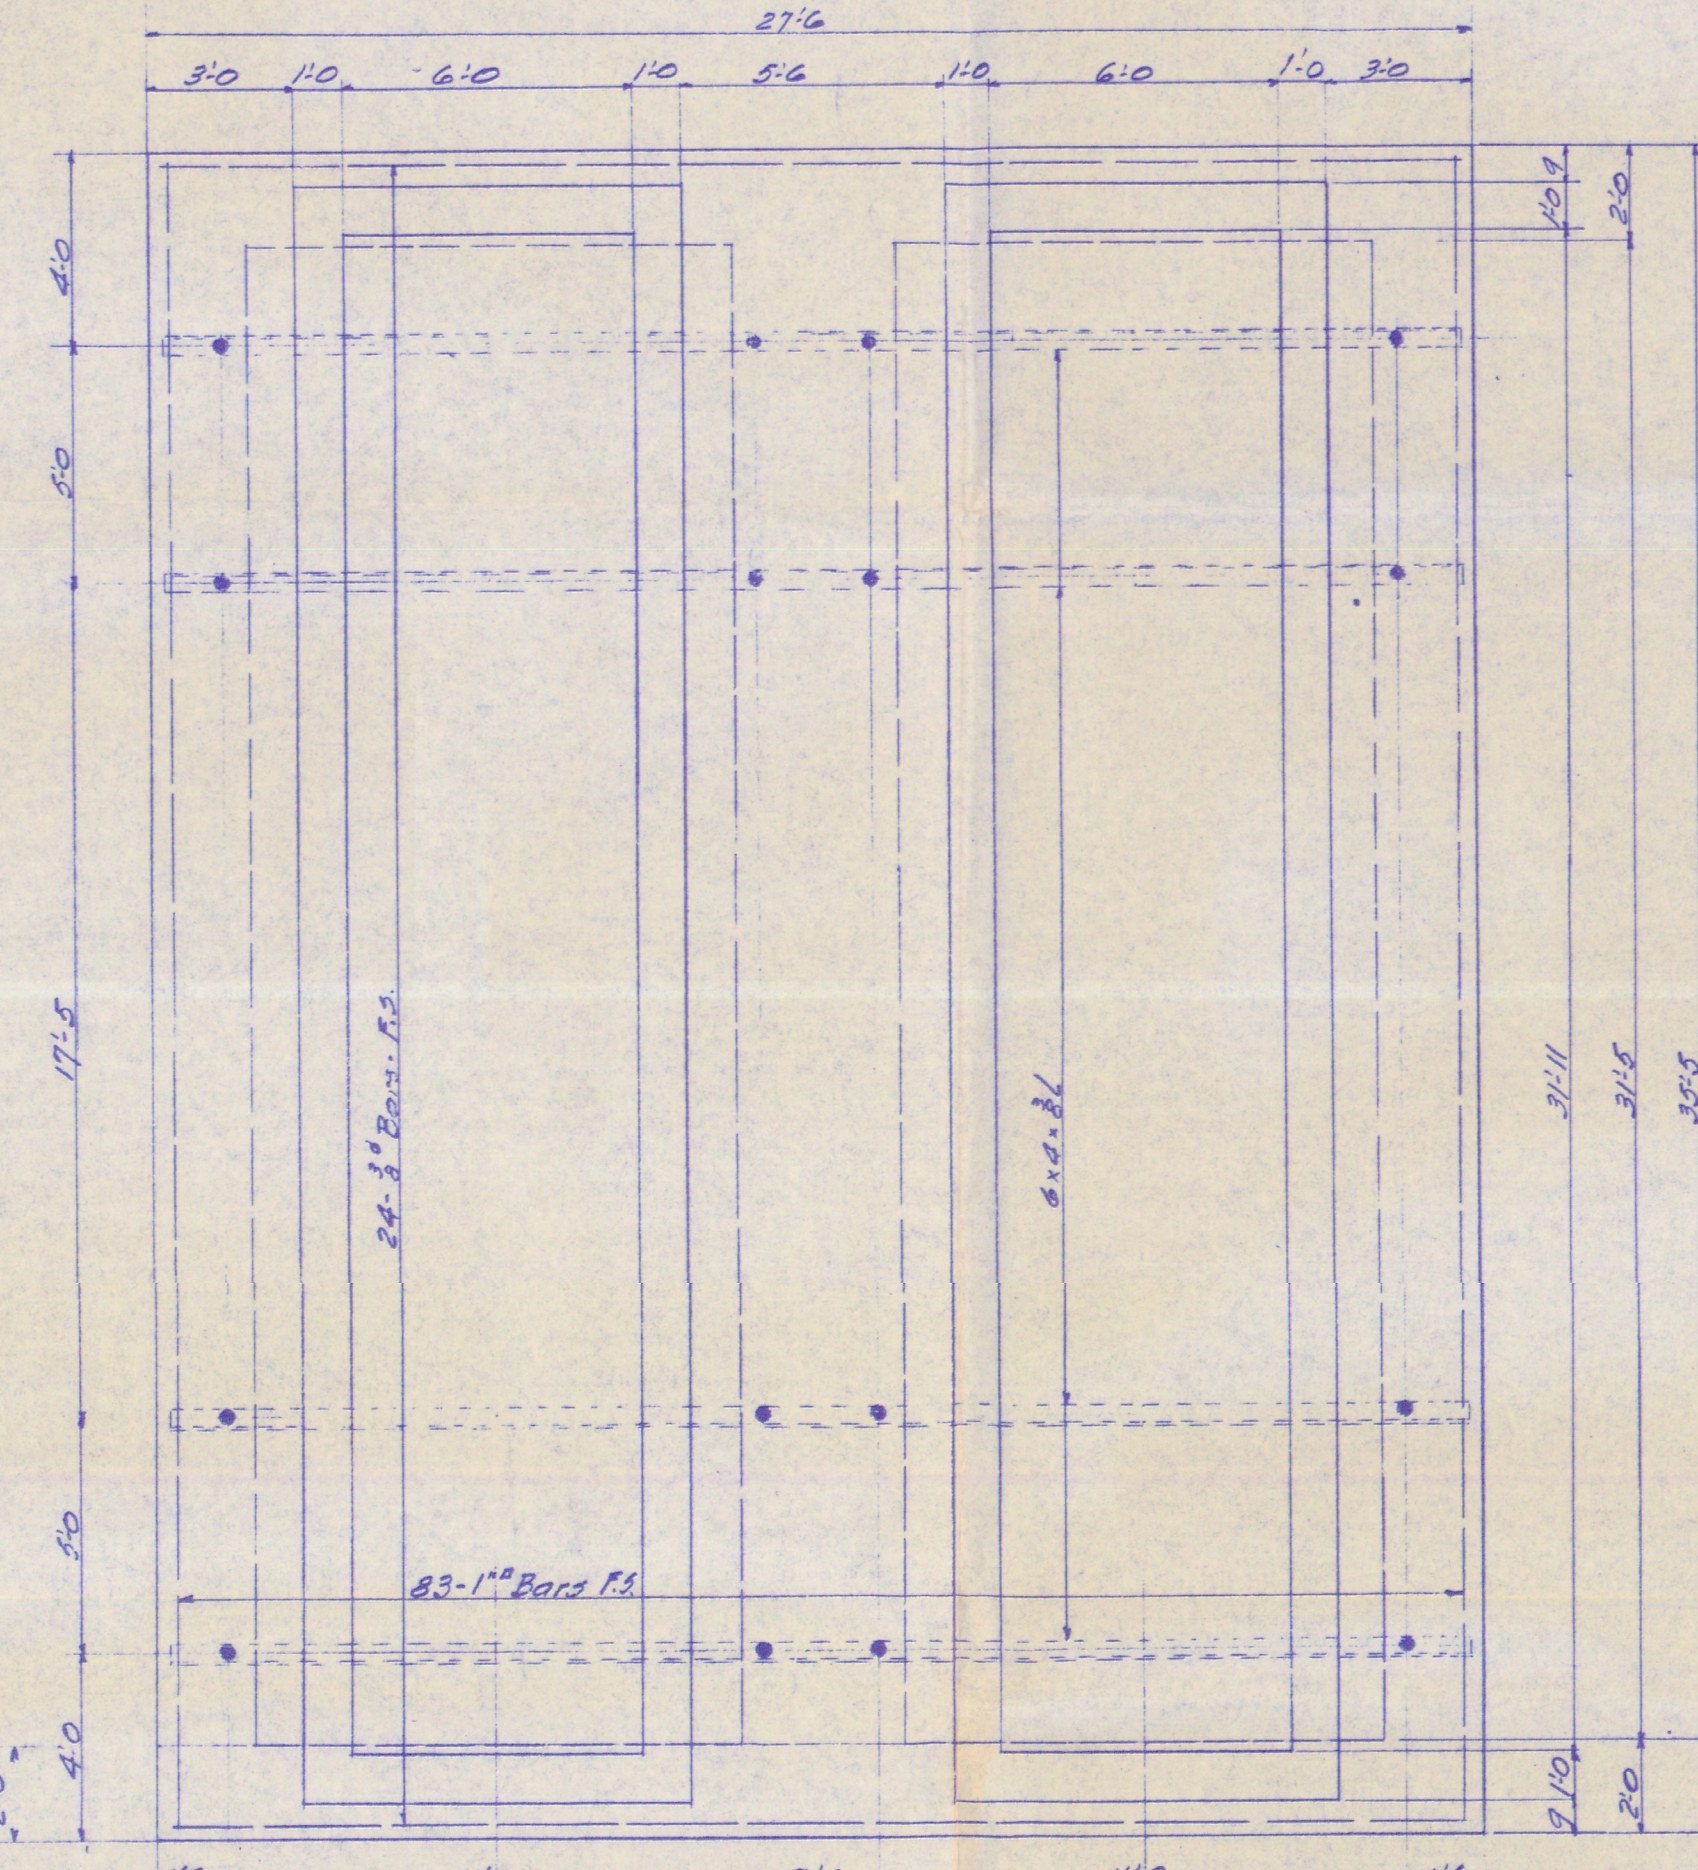
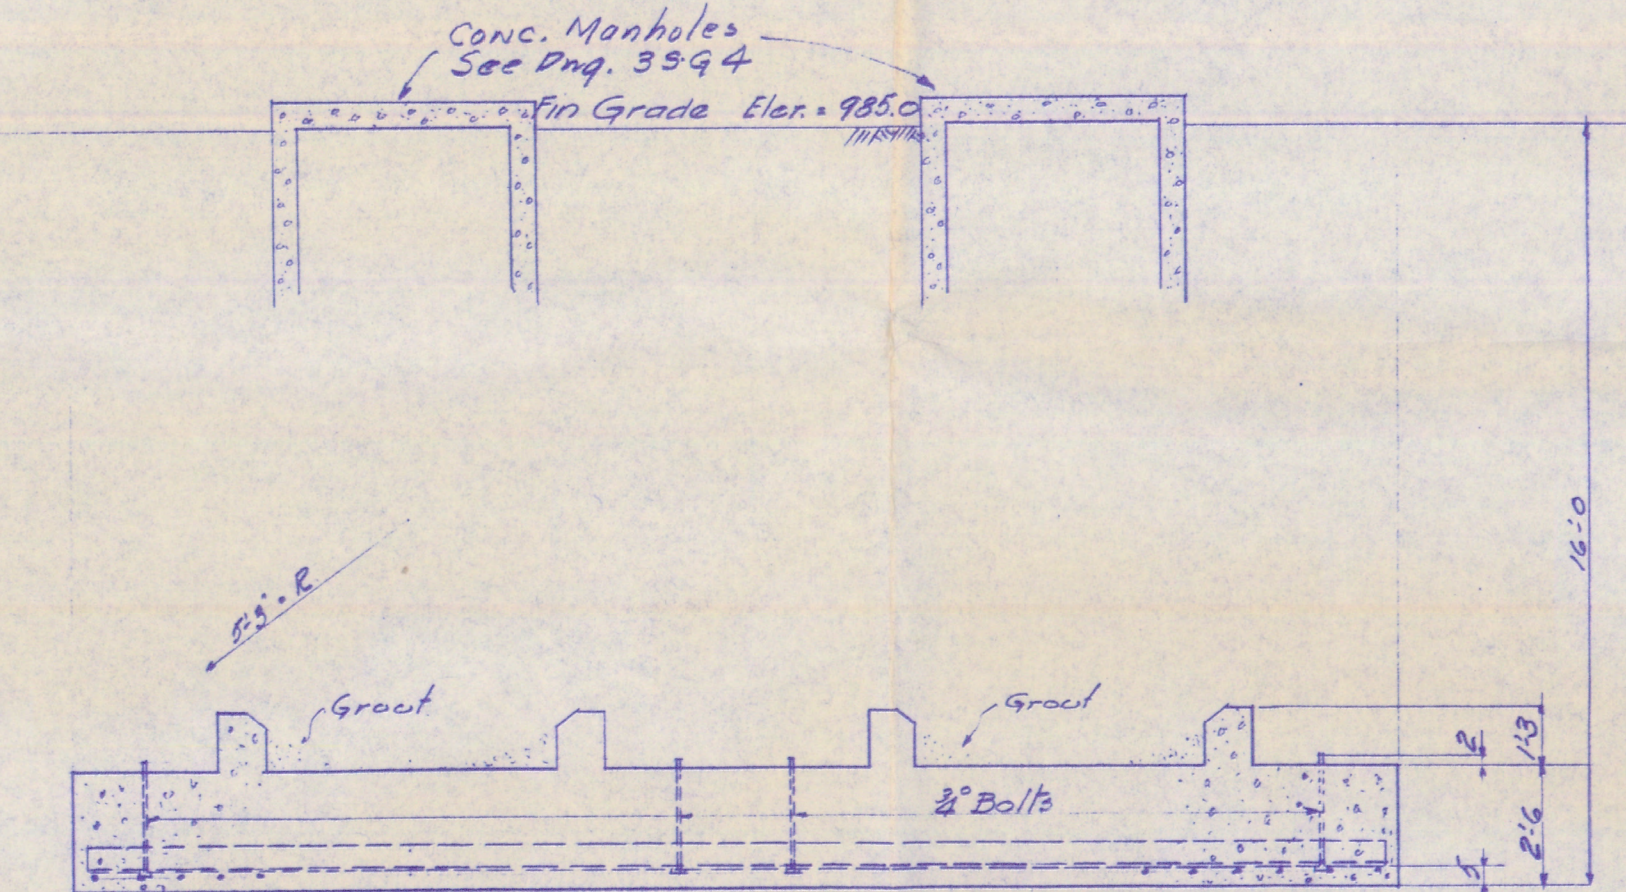
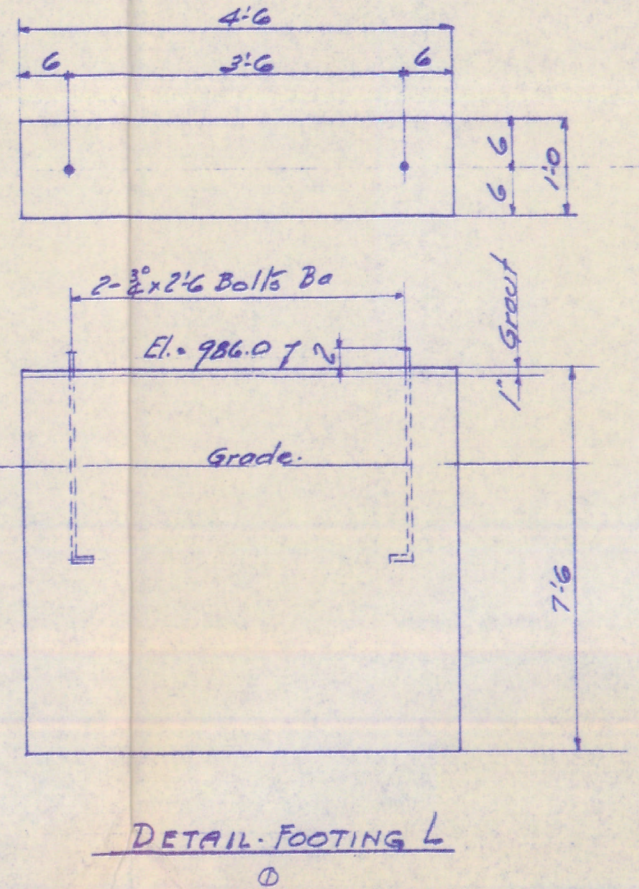


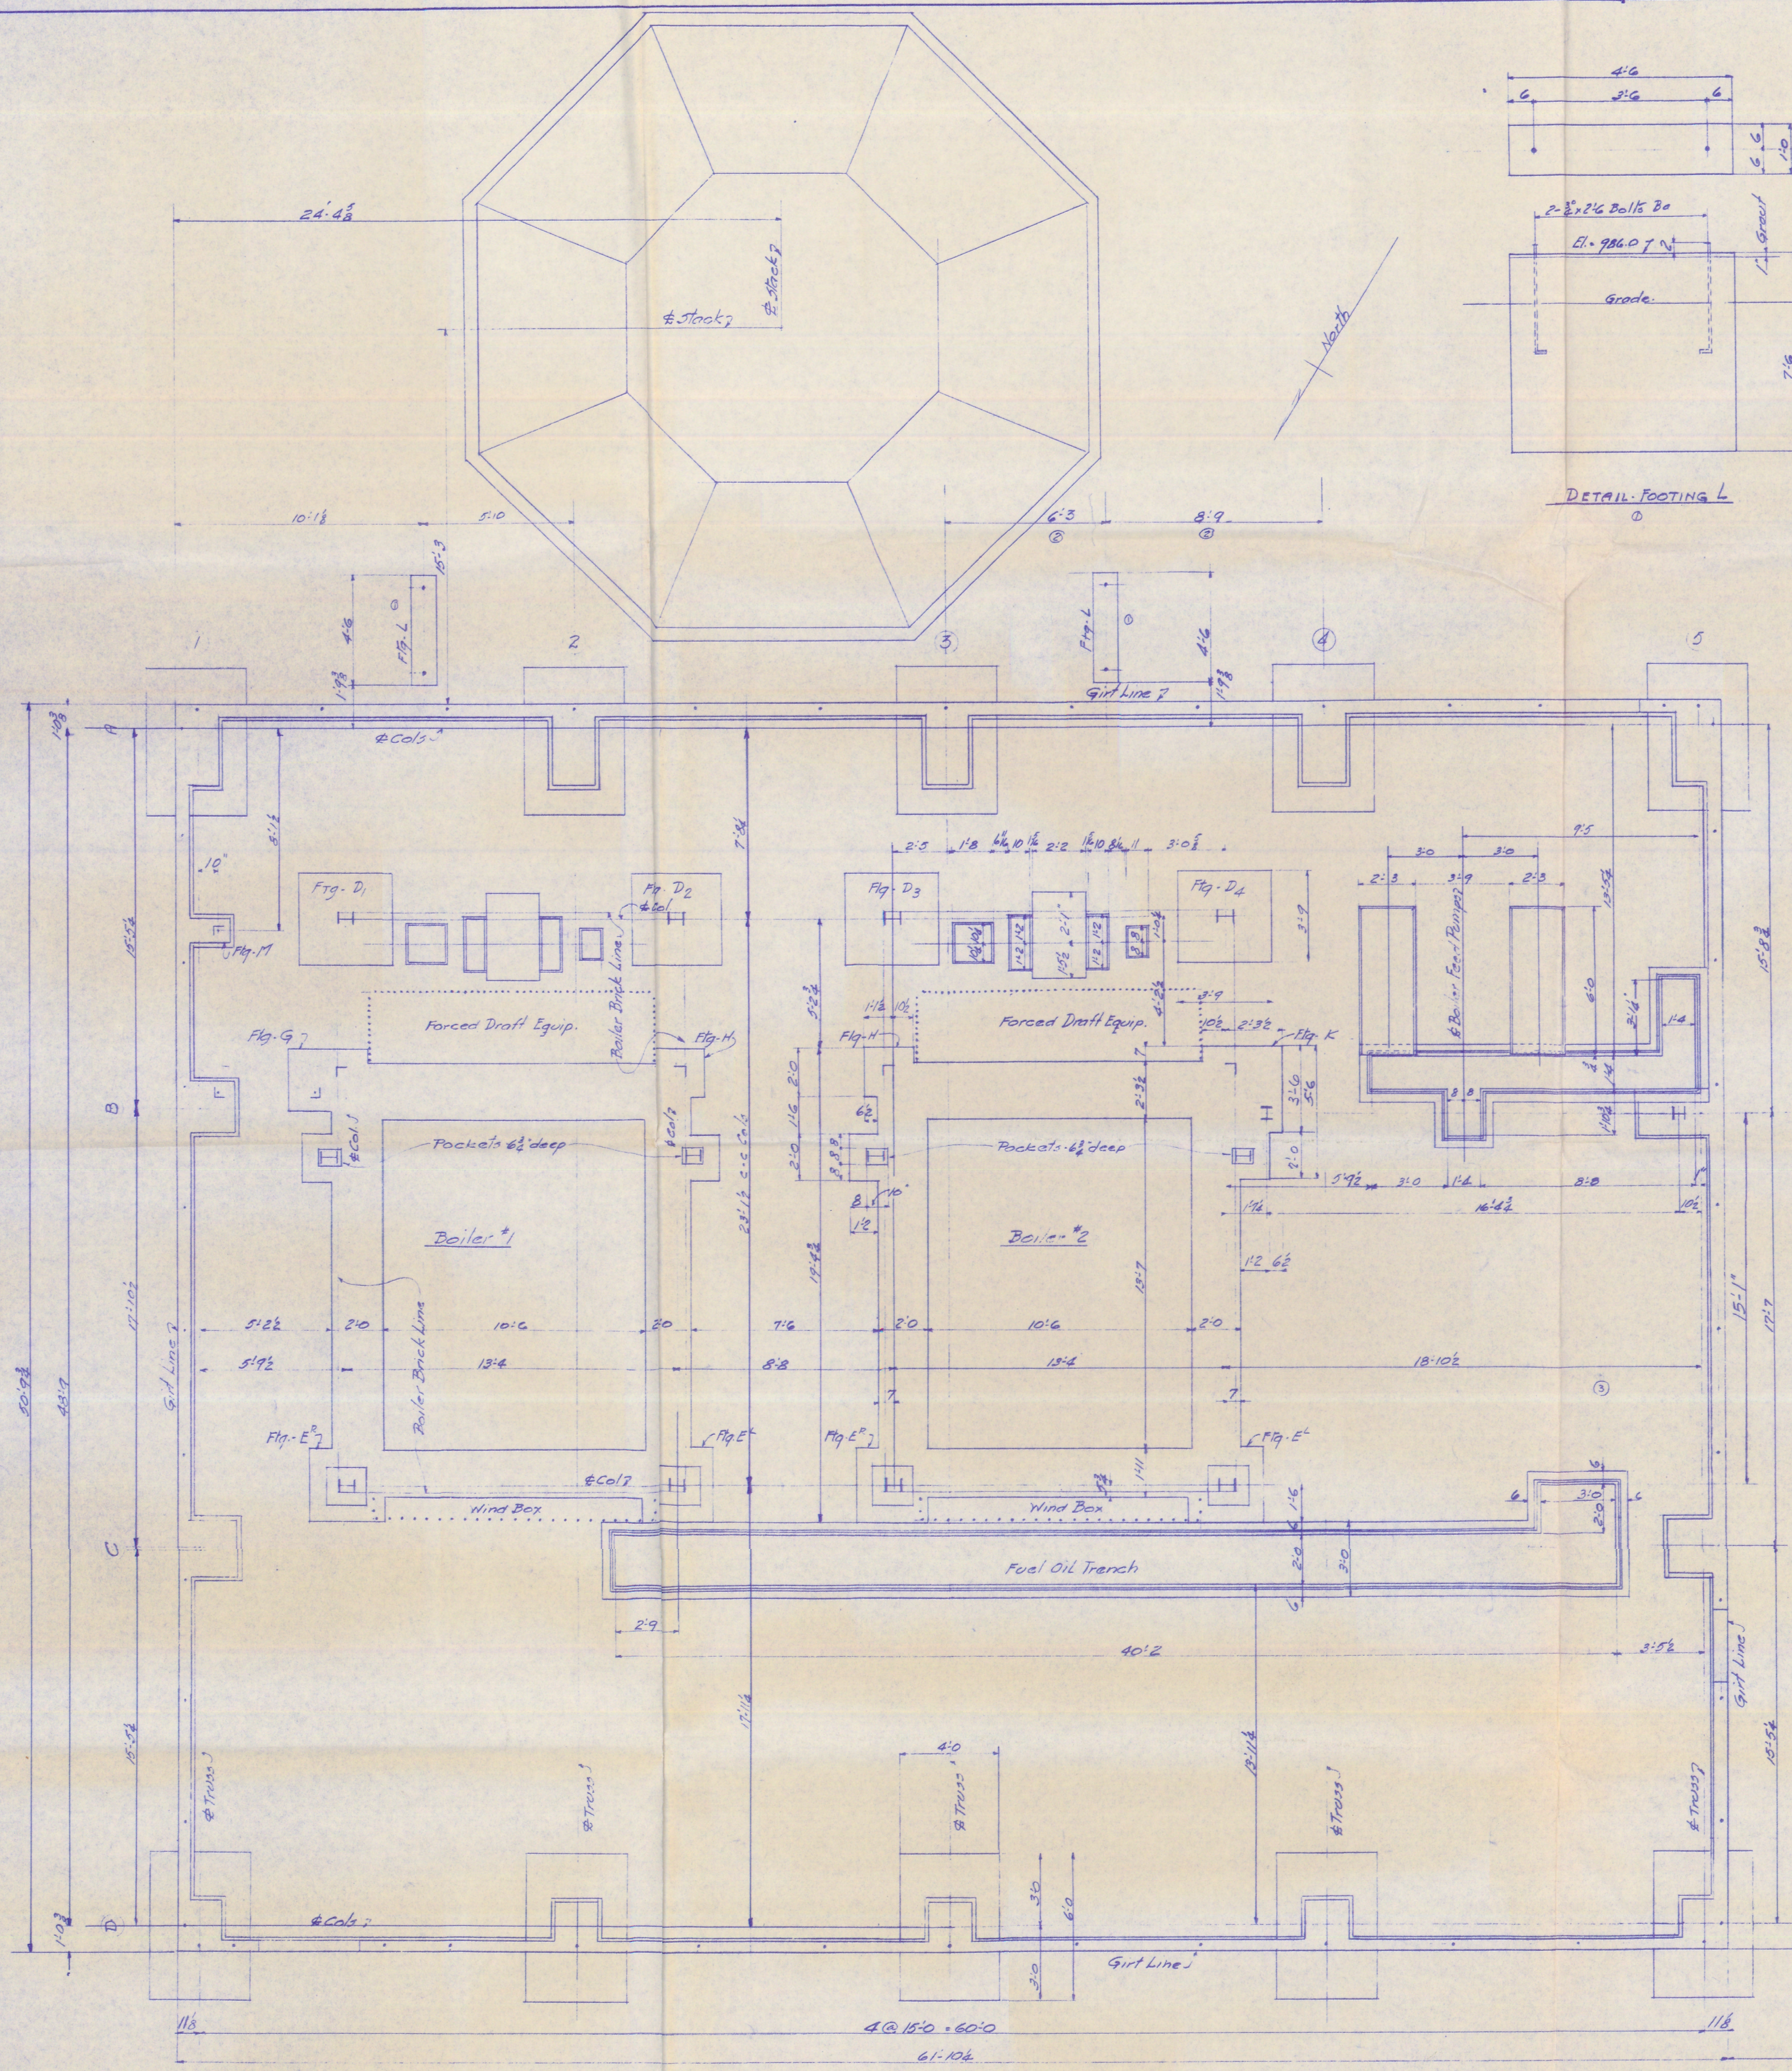

Architectural	18-64
Foundations	18-64
Foundation Details	23-64
Foundation Details	30-64
Platform Framing	45-64
Truss Details	53-64
Bracing & Details	63-64

THIS DRAWING APPLIES TO BLDG. - G4

WILBUR WATSON AND ASSOCIATES
ARCHITECTS AND ENGINEERS
Ralph L. Harding, A.S.C.E.
Ohio Reg. Engineer 333
Carl A. Nair, A.I.A.
Ohio Reg. Architect 810
Cleveland, Ohio
Ravenna, Ohio

CONSTRUCTION DIVISION
OFFICE OF THE QUARTERMASTER GENERAL
RAVENNA ORDNANCE PLANT
LOAD LINE 4
BOILER HOUSE
FOUNDATION PLAN

SCALE
1/4" = 1'-0"

REVISIONS
1. Foundation
2. Foundation
DRAWN BY
S.O.F.

CHECKED BY
S.O.F.

APPROVED BY DIRECTION
R.J. Charn

DATE
12-24-41
PLAN NUMBER
6934
404-301

12/25/41