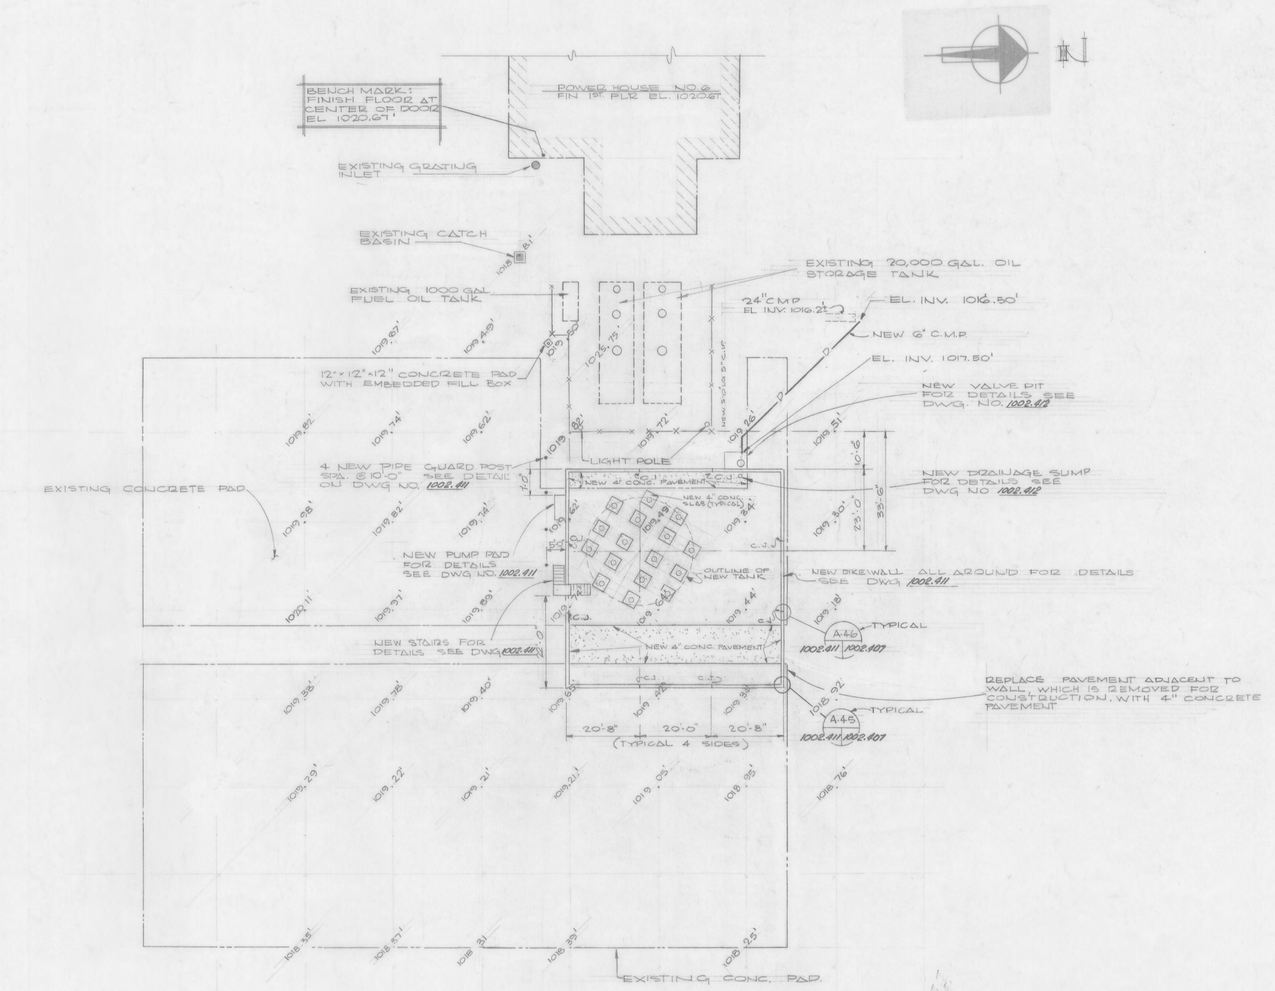

PLOT PLAN
1" = 20'-0"

NOTE:
ALL WORK SHOWN THIS DRAWING IS EXISTING UNLESS NOTED "NEW."

DRAWING INDEX

DWG. NO.	TITLE
1002.407	PLOT PLAN & DRAWING INDEX
1002.408	DEMOLITION PLAN
1002.409, 1002.410	FOUNDATION PLAN & DETAILS
1002.411	PLANS & DETAILS
1002.412	DETAILS
1002.413	PLANS & ELEVATION OF STORAGE TANK
	MECHANICAL
1002.414	TANK MODIFICATION DETAILS & EQUIPMENT LIST
1002.415	PIPING PLAN
1002.416	PIPING PLAN
1002.417	PIPING SECTION & DETAILS
	ELECTRICAL
1002.418	ELECTRICAL DETAILS

REVISIONS

LEGEND

- 000.00' = EXISTING GRADE
- —X—X— = FENCE
- CMP = CORRUGATED METAL PIPE
- CJ = CONTROL JOINT
- —D— = NEW DRAIN LINE
- = NEW 4" CONC. PAVEMENT
- CIP = CAST IRON PIPE

PREVIOUS STAFFORD ET AL. DWG. NO. 2741.

THOMAS E. GIFFELS E-25675 REGISTERED PROFESSIONAL ENGINEER — STATE OF OHIO

DETAIL NUMBER / LOCATION / DETAIL SHEET / SHEET
DETAIL SYMBOL

VERIFY ALL DIMENSIONS AT THE SITE

STAFFORD · GIFFELS · BERGSTROM · FRICKER
ENGINEERS · ARCHITECTS · PLANNERS

DATE APRIL, 1975	RAVENNA ARSENAL INC. RAVENNA OHIO	JOB NO. 75-11
SCALE AS NOTED	FUEL STORAGE TANK INSTALLATION	DRAWING NO. 1002.407
DRAWN BY HOUGHTON	PLOT PLAN AND INDEX	REV.

K&E AKRON 12-73 MC 1900 ×