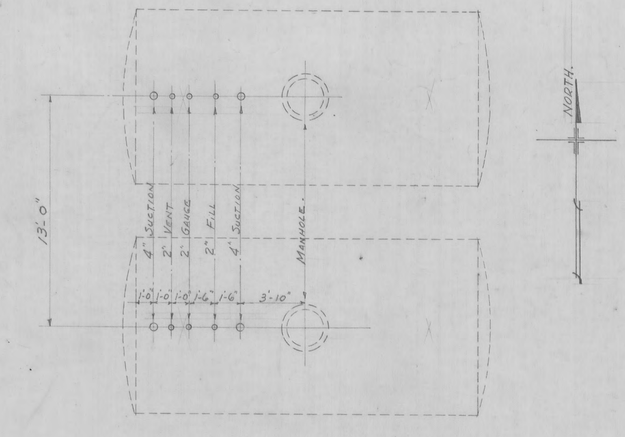

NORTH.

PLAN ABOVE TANKS.
SCALE 4"=1'-0".

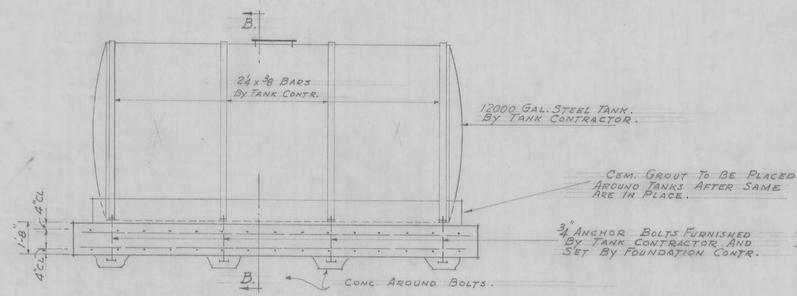

SECTION - A-A.
SCALE 4"=1'-0".

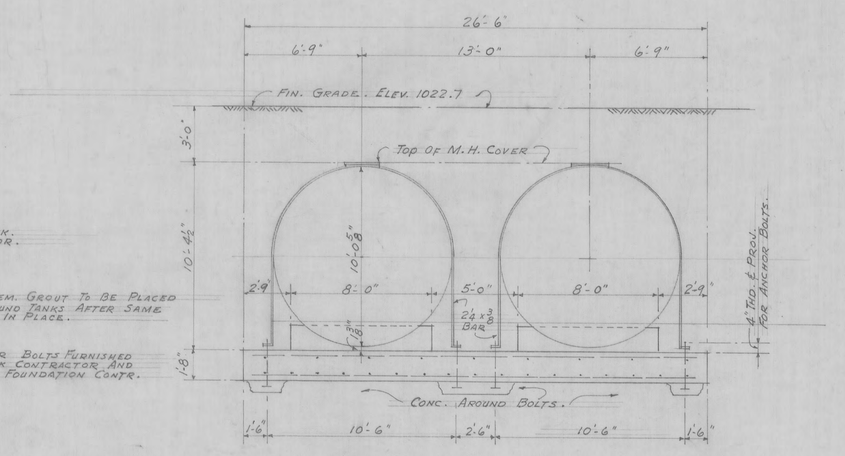

SECTION - B-B.
SCALE 4"=1'-0".

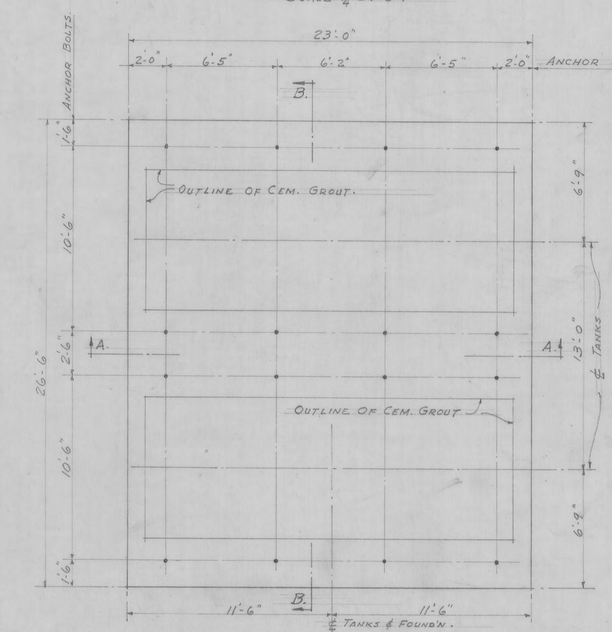

FOUNDATION PLAN.
SCALE 4"=1'-0"

REINF. FOR FOUNDATION SLAB.
78 #9 ST. 18" c/c EACH WAY, BOTT OF SLAB.
78 #9 ST. 18" c/c LONG " TOP " "
78 #9 ST. 3'-0" c/c SHORT " " " "

NOTE.
TANKS, BAR STRAP ANCHORS & ANCHOR BOLTS FURNISHED BY PITTSBURGH-DES MOINES STEEL CO. FOR DETAILS OF SAME SEE THEIR SHOP DRAWING CONTRACT NO. 2760-41.

APPROVED
ATLAS POWDER COMPANY

WILBUR WATSON AND ASSOCIATES
ARCHITECTS AND ENGINEERS
Ralph L. Harding, A.S.C.E. OHIO REG. ENGINEER 333
Carl A. Nau, A.I.A. OHIO REG. ARCHITECT 813
Cleveland, Ohio
Ravenna, Ohio

SCALE 1/4" = 1'-0"
REVISIONS

CONSTRUCTION DIVISION
OFFICE OF THE QUARTERMASTER GENERAL

RAVENNA ORDNANCE PLANT

· ADMINISTRATION · AREA ·
GASOLINE · SERVICE · PUMP · HOUSE ·
· TANK · FOUNDATIONS ·

DRAWN BY	CHECKED BY	APPROVED BY DIRECTION	DATE
E.E.M. 8-29-40	A.J.M. by E.E.M.	R.S. Chauvin	9-11-41.
TRACED BY		Lt. Col. Ordnance Dept. Const. Quartermaster	PLAN NUMBER 6934
			1007-301

9-12-41