C-62

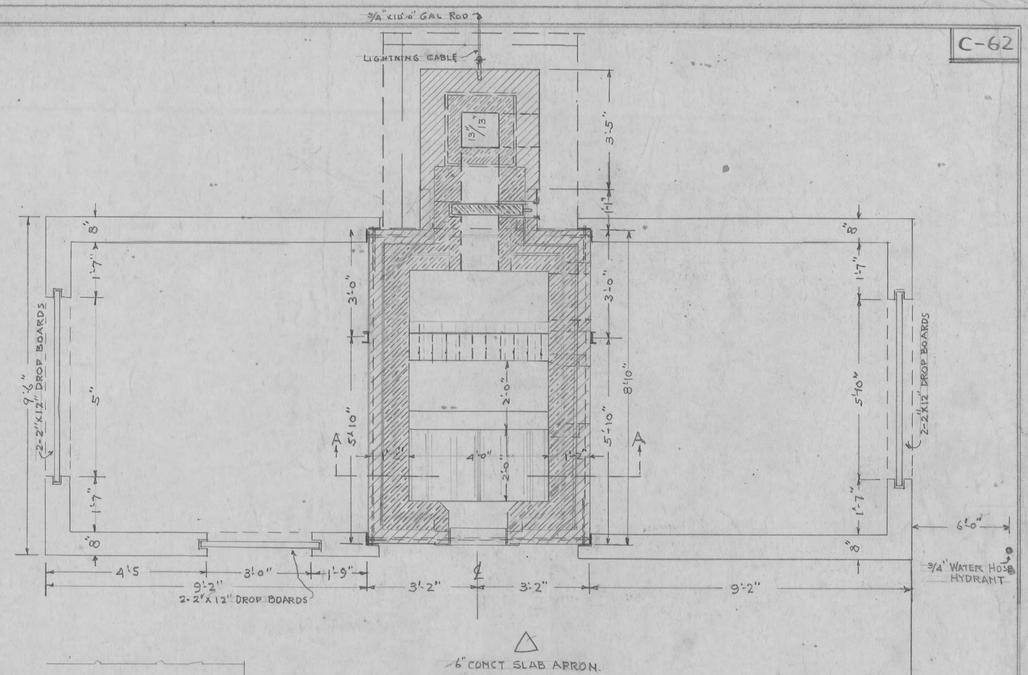

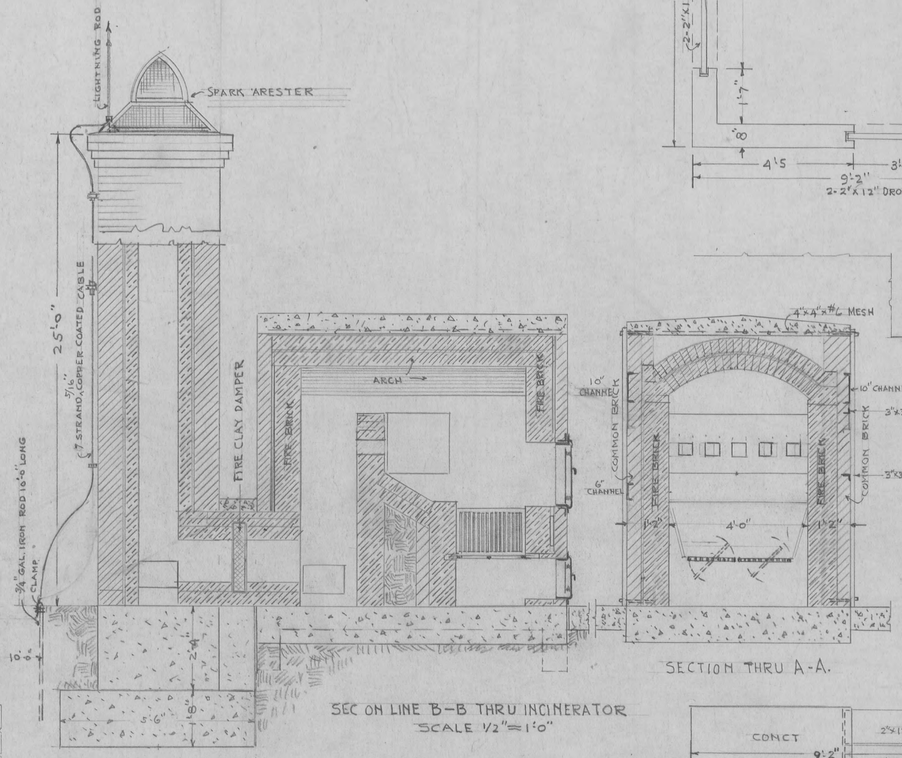

SEC ON LINE B-B THRU INCINERATOR
SCALE 1/2"=1'-0"

SECTION THRU A-A.

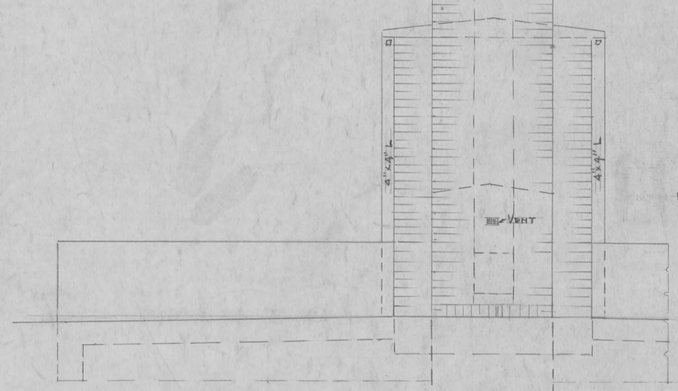

SOUTH ELEVATION
SCALE 1/2"=1'-0"

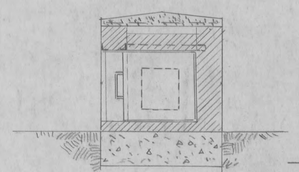

SEC C-C THRU DAMPER
SCALE 1/2"=1'-0"

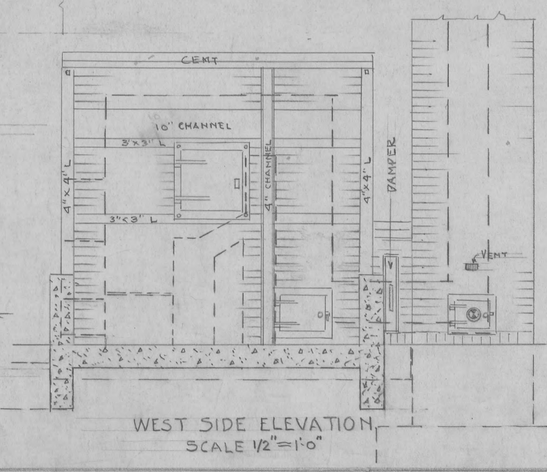

WEST SIDE ELEVATION
SCALE 1/2"=1'-0"

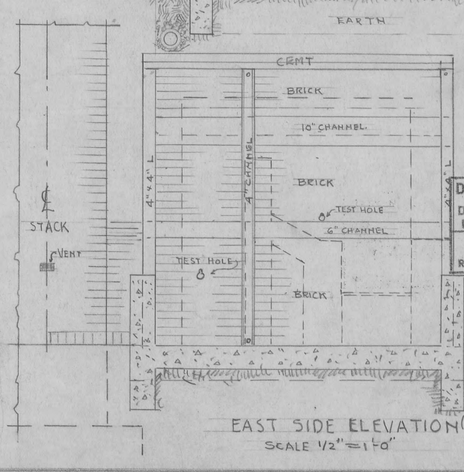

EAST SIDE ELEVATION
SCALE 1/2"=1'-0"

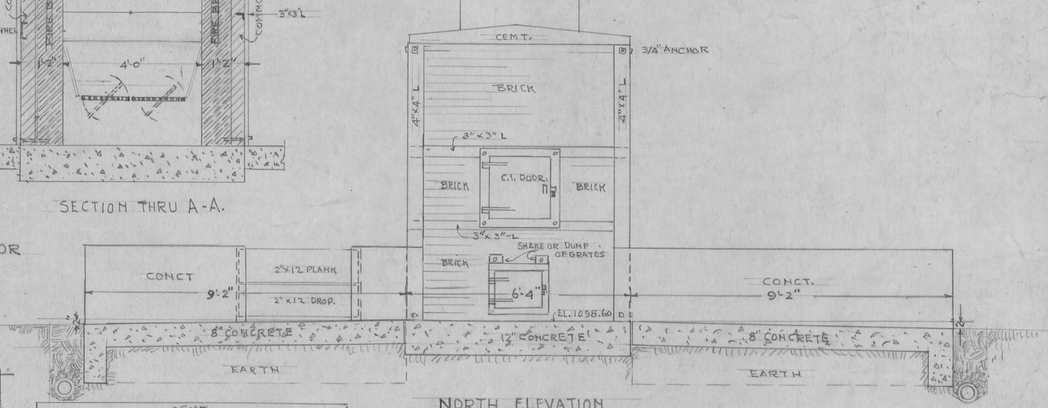

NORTH ELEVATION
AND
SECTION THRU SLAB OF FOUNDATION
SCALE 1/2"= 1'-0"

△ THIS DRAWING IS A COMBINATION OF (THE J.L.CO. C-62) & PITTS. INCIN, CO. SHOP DWN'G.

DRAWING REVISED PER FIELD SURVEY
DATE NOVEMBER 15TH 1956
CONTRACT No. DA-11-173-ORD-65
TRYGVE HOFF & ASSOCIATES
REV. BY K.G. CHK'D BY F.N.M.
See Gen. Plan 6988-326A

THE JENNINGS-LAWRENCE CO
ARCHITECT-ENGINEER
COLUMBUS, O. RAVENNA, O

SCALE AS NOTED

REVISIONS
△ 4/29/43 NJH
② BLDG. No. 7/24/44

CONSTRUCTION DIVISION
OFFICE OF THE CHIEF OF ENGINEERS

PORTAGE ORDNANCE DEPOT

INCINERATOR

② BUILDING No. U-20

DRAWN BY	CHECKED BY	APPROVED BY DIRECTION	DATE
A.F.L. NJH		(S) F.E. SMITH CAPT. C.O.F.E. AREA ENGR	AUG-4-42 APRIL 29-43
TRACED BY E.A.G. NJH			PLAN NUMBER 6988-616

APPROVED
(S) MARVIN L. KAFER
MARVIN L. KAFER
MAJOR ORD DEPT
COMMANDING OFFICER.

REVISION NO. 2 APPROVED BY -

L. H. EATON · PLANT ENGINEER

C. H. WILLISTON · ASS'T. GEN'L MANAGER

C. W. HELDRUM · LT. COL. ORD. DEPT. COMMANDING

C-62