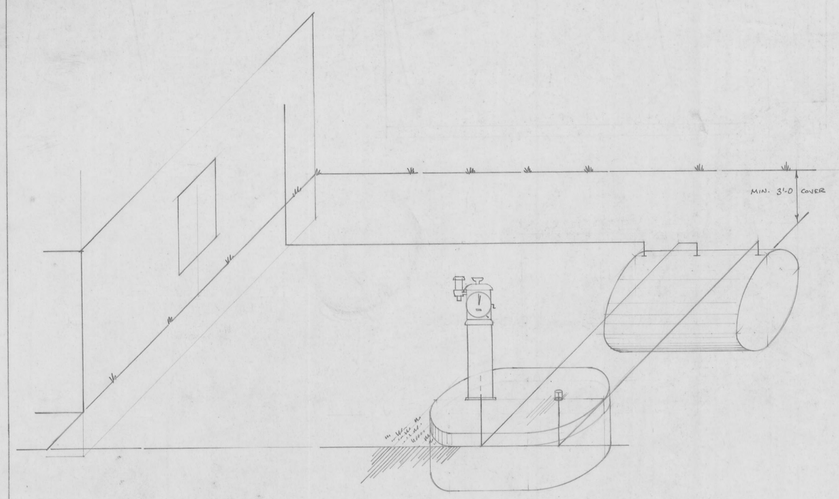

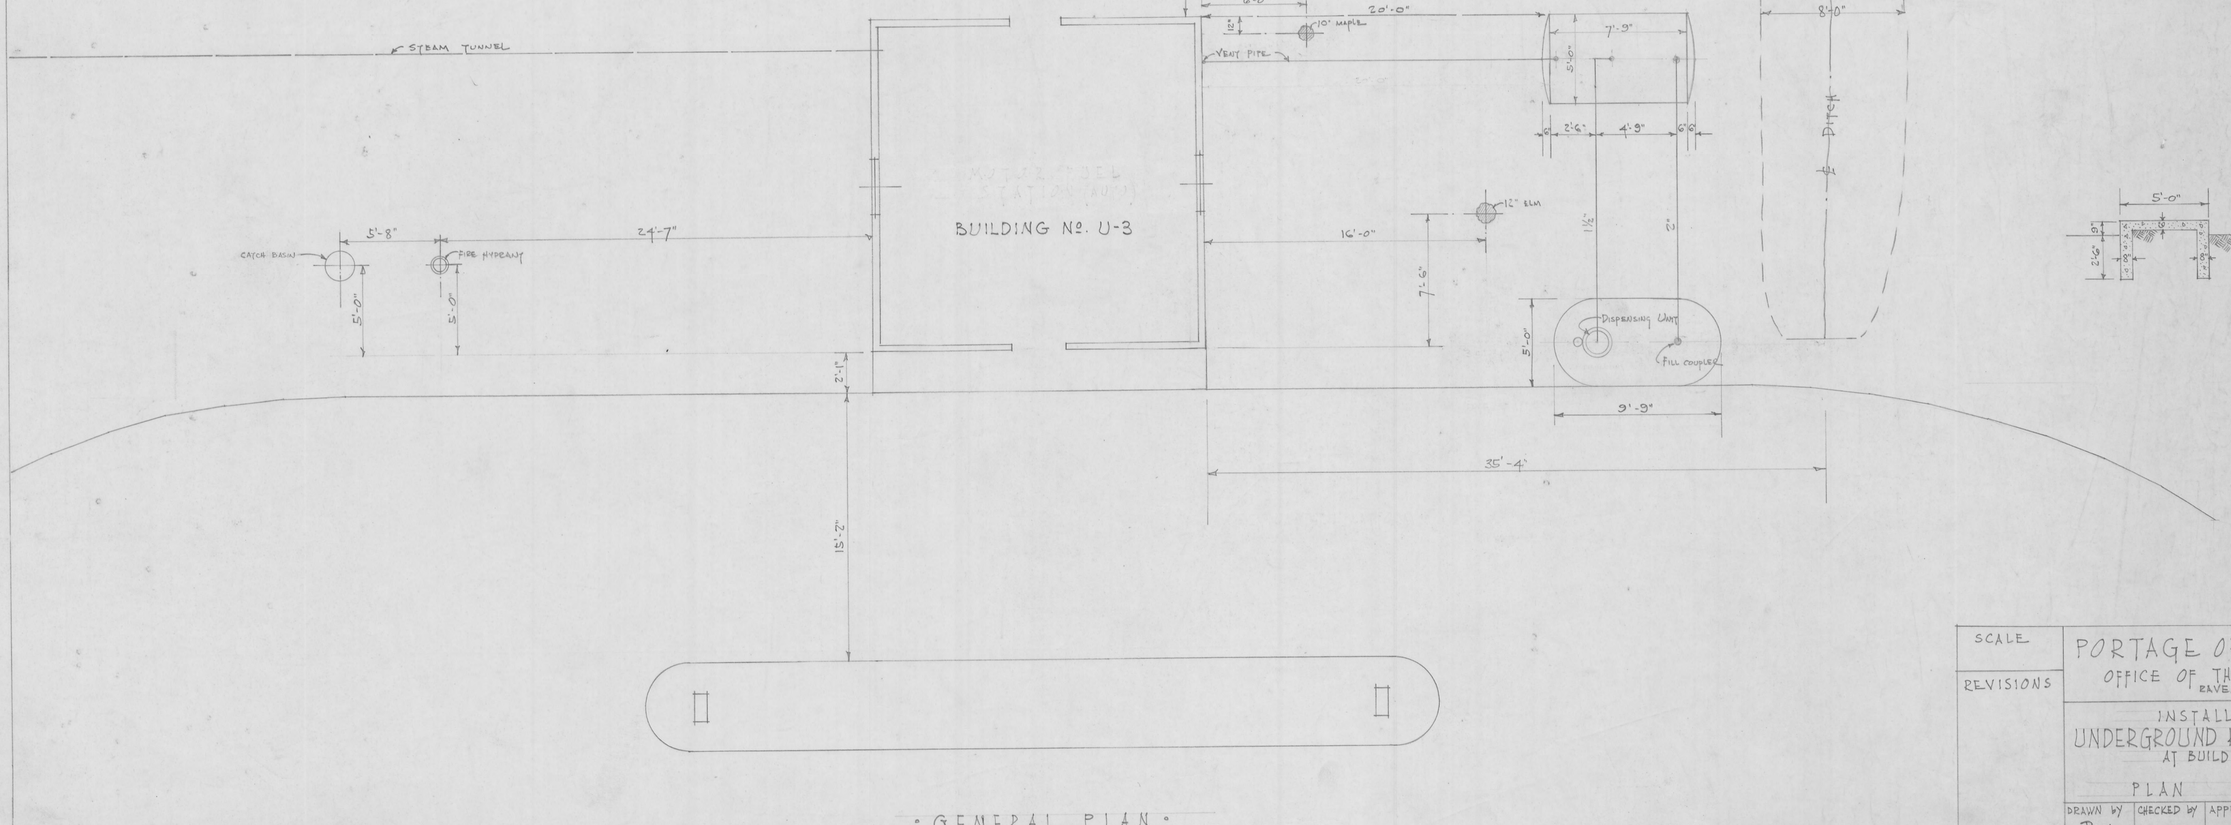

• GENERAL PLAN •
SCALE 1/4"=1'-0"

SCALE	PORTAGE ORDNANCE DEPOT
REVISIONS	OFFICE OF THE POST ENGINEER RAVENNA, OHIO.
	INSTALLATION OF UNDERGROUND KEROSENE STORAGE TANK AT BUILDING No. U-3
	PLAN ELEVATION
DRAWN BY Drw.	CHECKED BY
TRACED BY	APPROVED BY DIRECTION
DATE SEPT. 7. 1943	
PLAN NUMBER 6988-RL A-10	

VA. 8888