


281-T

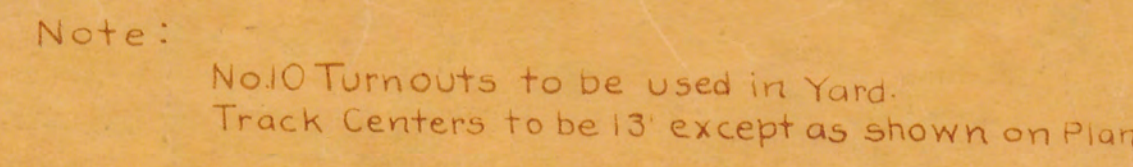

WILBUR WATSON AND ASSOCIATES ARCHITECTS AND ENGINEERS Ralph L. Harding, A. S. C. E. CHAS. A. NICK, A. L. A. OHIO REG. ARCHITECT 454		CLEVELAND, OHIO RAVENNA, OHIO
SCALE 1" = 200' REVISIONS 1 @ RAVENNA 9-25	CONSTRUCTION DIVISION OFFICE OF THE QUARTERMASTER GENERAL RAVENNA ORDANCE PLANT CLASSIFICATION YARD TESTHOLES	
DRAWN BY Protheroe TRACED BY	CHECKED BY	APPROVED BY DIRECTION PLAN NUMBER 6934 1080408
CON. DEPT. CONSTRUCTION QUARTERMASTER		

SCALE		CONSTRUCTION DIVISION	
1" = 200'		OFFICE OF THE QUARTERMASTER GENERAL	
REVISIONS		RAVENNA ORDNANCE PLANT	
1	Planned Map 8 Areas	CLASSIFICATION YARD	
		TESTHOLES	
	DRAWN BY	CHECKED BY	APPROVED BY DIRECTION
	Prather		
	TRACED BY		
			DATE
			PLAN NUMBER
			6234
			1050-102
		C. S. DEPT. CONSTRUCTION QUARTERMASTER	