BILL OF MATERIAL

PC. No.	DESCRIPTION	No. REQ'D.	MAT'L	REMARKS

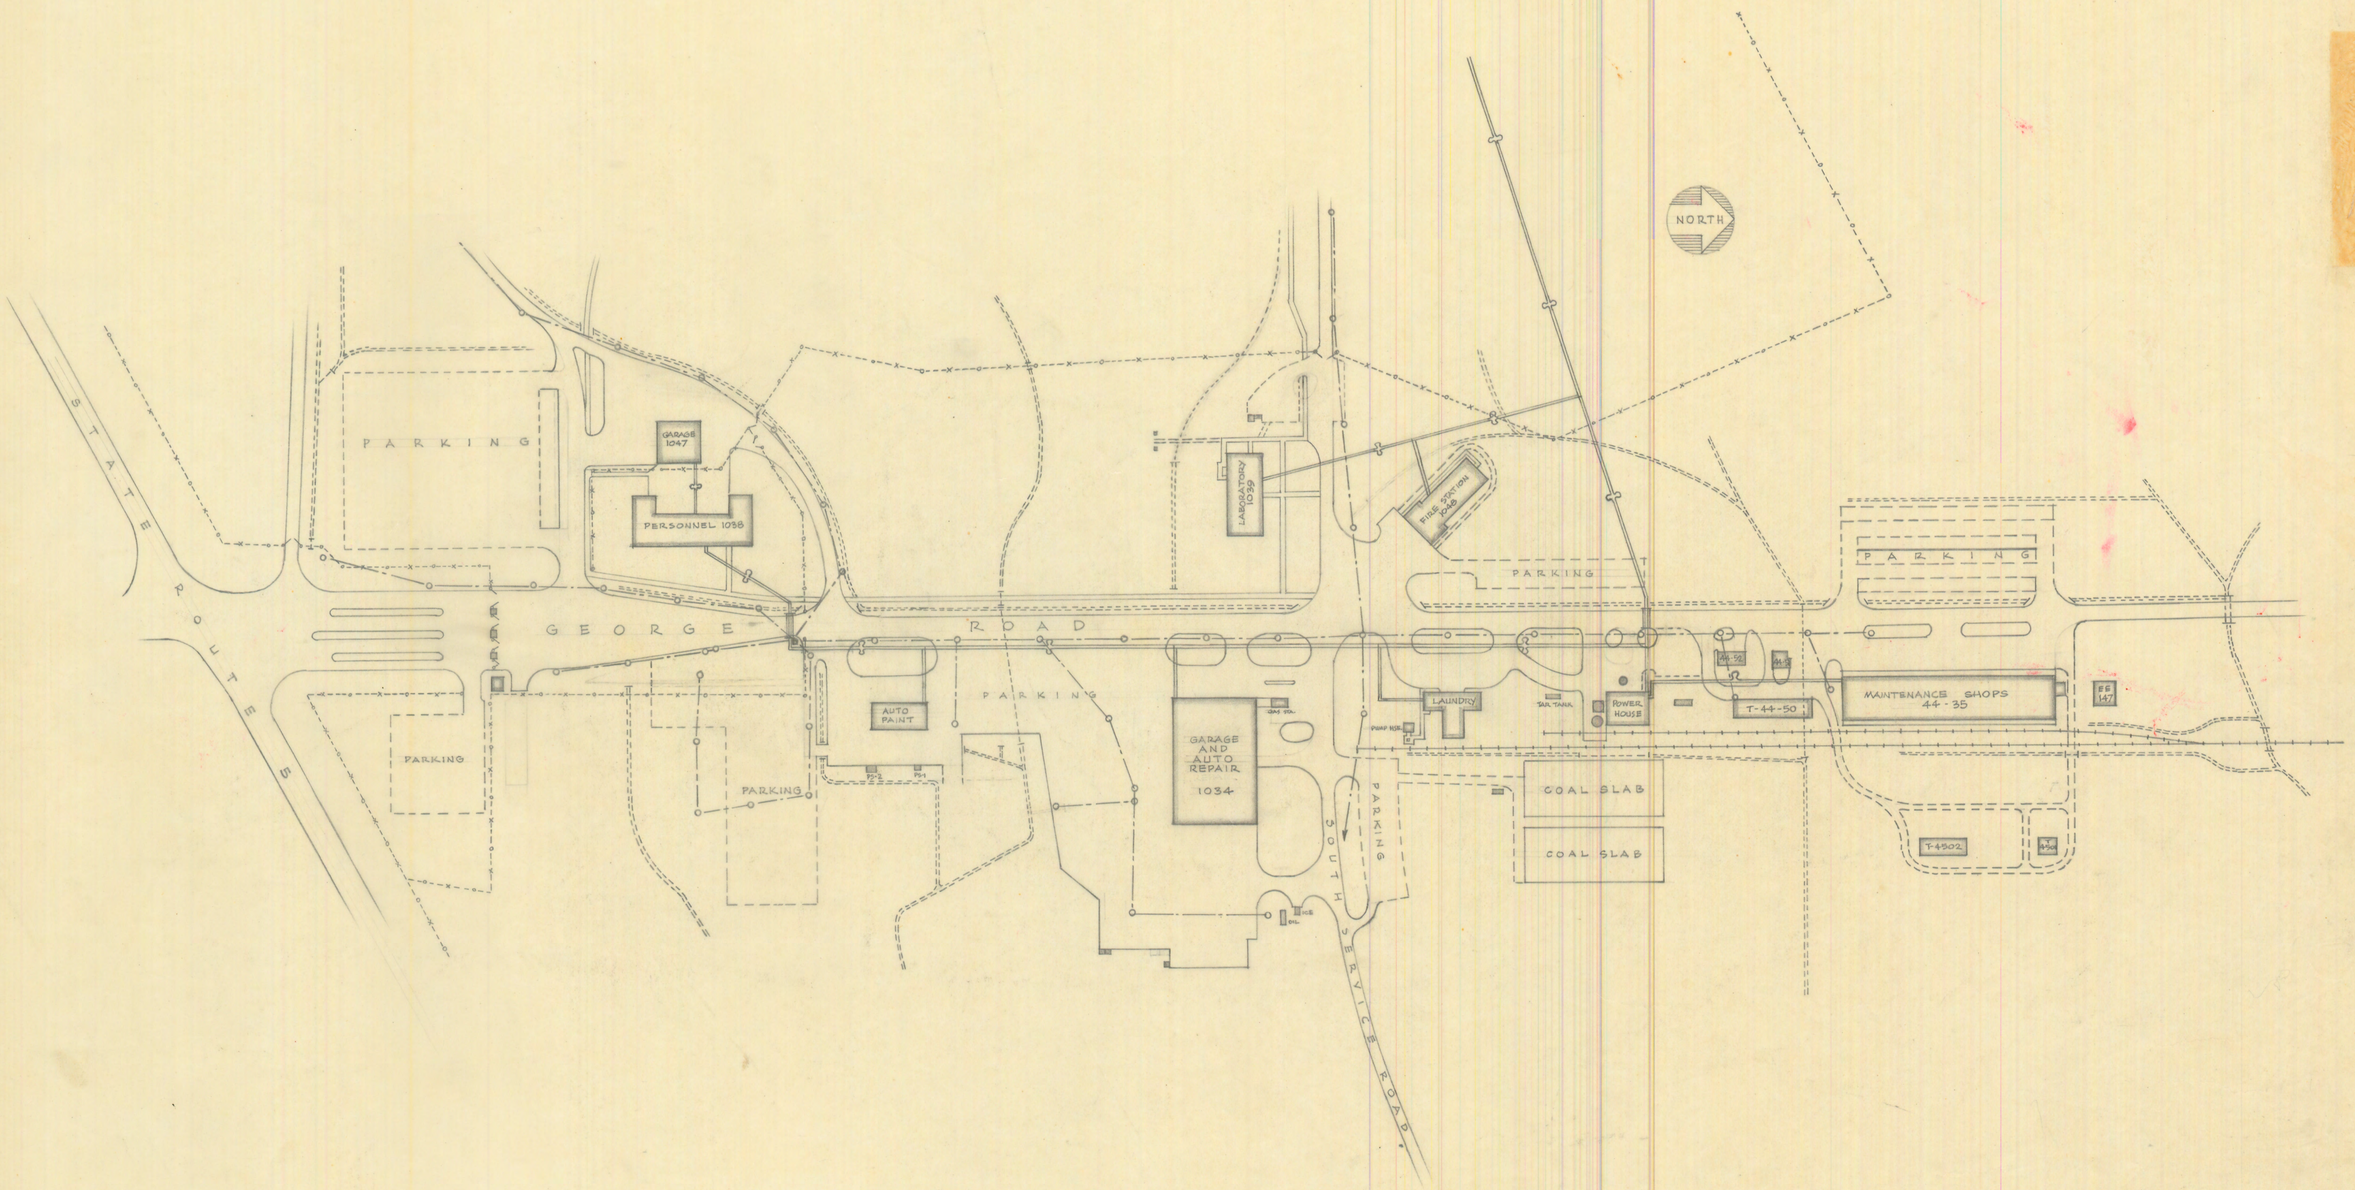

Formerly Dwg. No. 5017

PLOT PLAN OF GEORGE ROAD AREA

RAVENNA ARSENAL INC.
APCO, OHIO

DATE STARTED	DESIGNED BY
DATE FINISHED	DATE 12 MAY 1952
DRAWN BY HAGEN	SCALE 1/100 = 1 FT.
CHECKED BY	
APPROVED BY	A-802

12 11 10 9 8 7 6 5 4 3 2 1

The Kothe-Carlson Co., Cleveland, O.