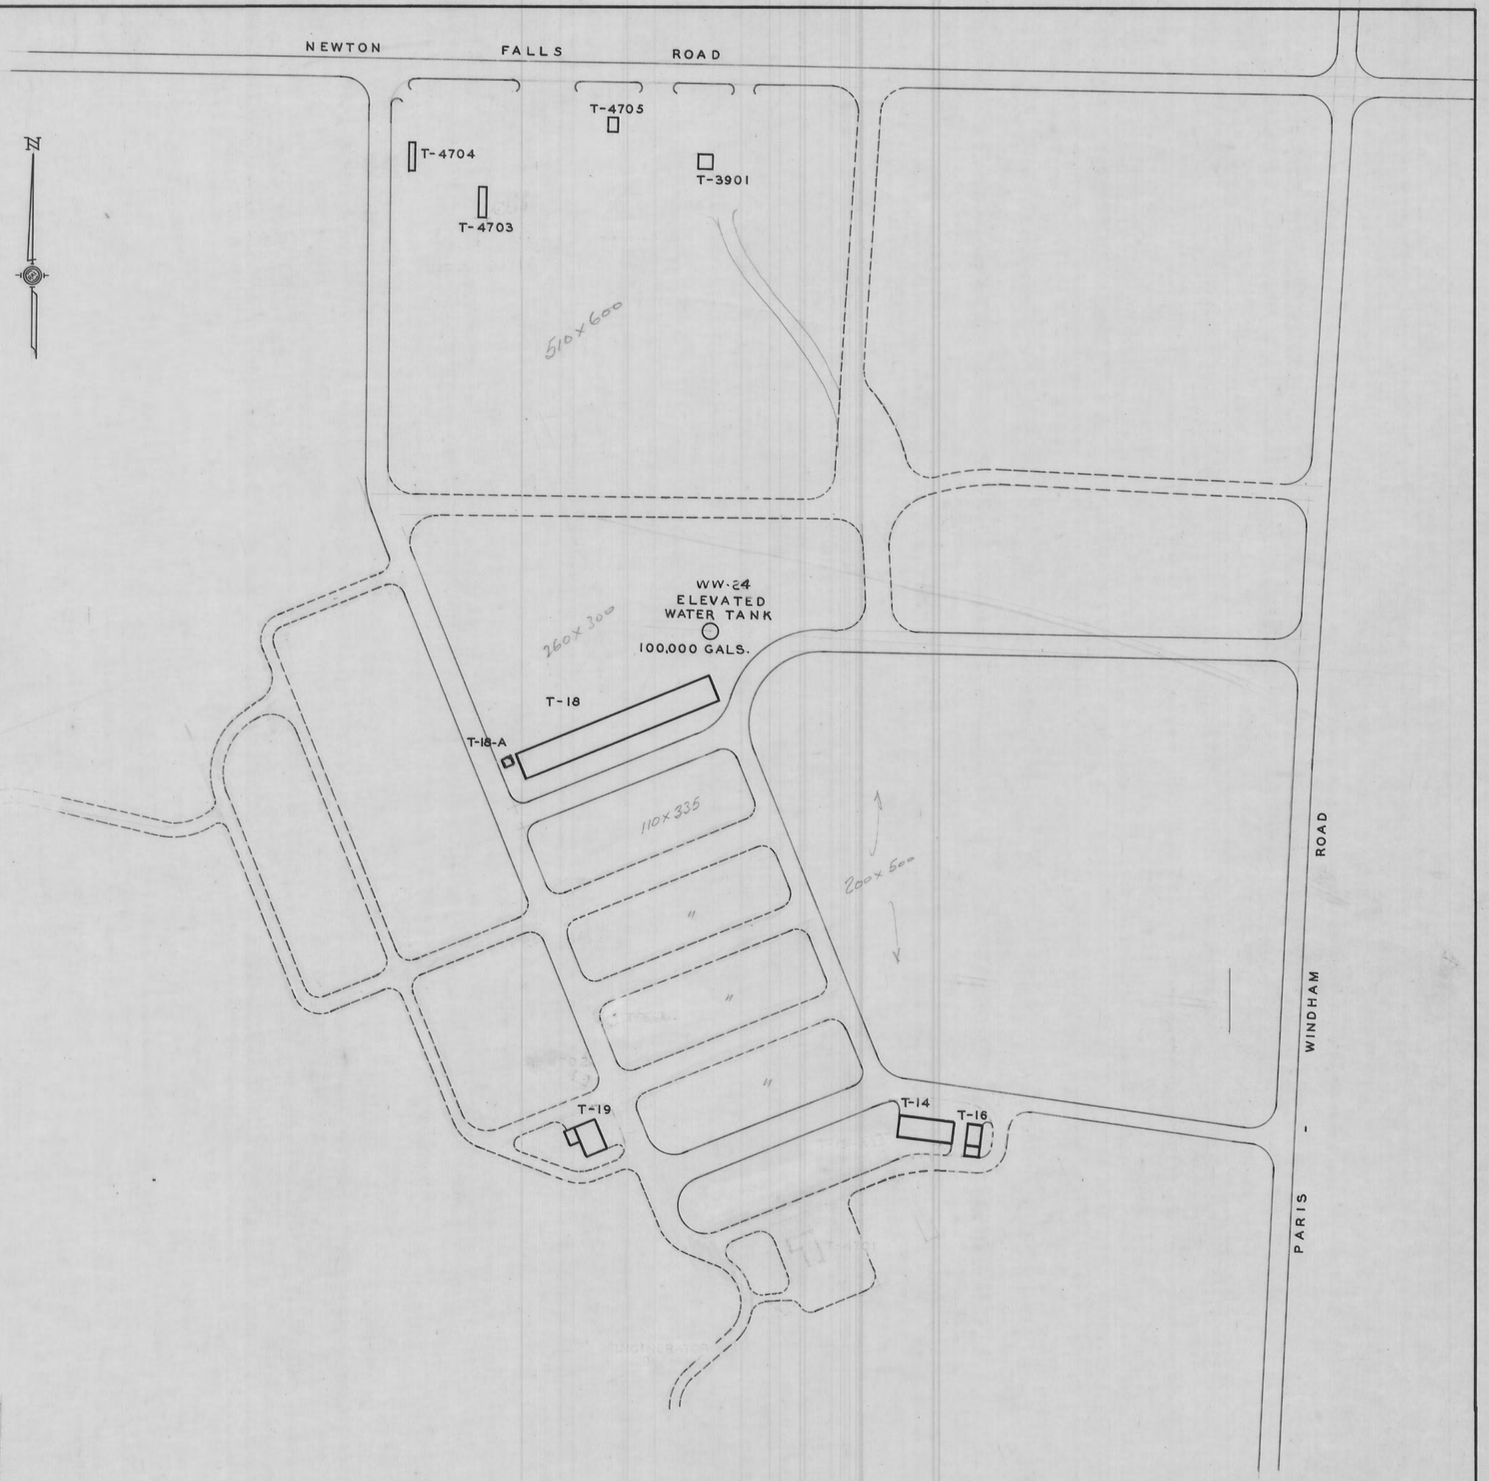

ROADS & GROUNDS MAINTENANCE AREA

BLDG. Nº	PRESENT USE - 1954 - 1955 ·		
T-3-A	BOILER HOUSE (ABANDONED) DES 9-9-66	T-18-A	BOILER HOUSE
		T-19	ROADS & GROUNDS EQUIP'T STORAGE
		T-3901	ROADS PERSONNEL BUILDING
		T-4703	DO DO STORAGE SHED
		T-4704	ELECTRICAL TRANSMISSION SALV. MAT'L.
		T-4705	ROADS & GROUNDS STORAGE BLDG.
T-13-A	BOILER HOUSE (ABANDONED) DES 9-7-66	WW-24	ELEVATED WATER TANK
T-14	ROADS & GROUNDS EQUIPMENT STGE.		
T-16	DO DO DO DO		
T-18	ROADS & GROUNDS OFF. & SUPPLY BLDG.		

REVISED JAN 5 1959
BY J.E.K.

PLOT PLAN
ROADS & GROUNDS
MAINTENANCE AREA

RAVENNA ARSENAL INC.
APCO. OHIO

DATE STARTED 1-8-55	DESIGNED BY —
DATE FINISHED 1-11-56	DATE 1-11-56
DRAWN BY J.M.P.	SCALE NOTED
CHECKED BY	
APPROVED BY	B-1006-1

THIS DRWG. SUPERCEDES BR-5448 · BROUGHT UP TO DATE - 1-8-55 . J.M.P.