


PLAN


$\frac{1}{8} = 1'-0"$

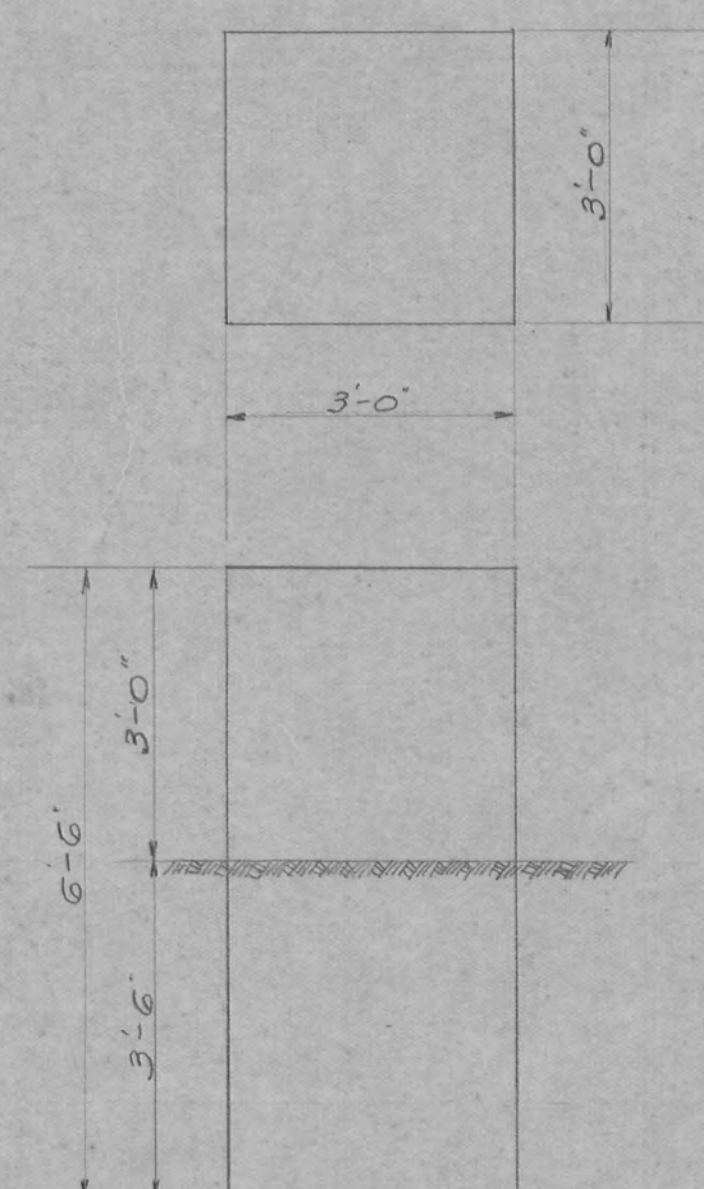

FOOTING A
 $\frac{1}{2} = 1'-0"$

SECTION A-A
 $\frac{1}{2}'' = 1'-0''$

SECTION B-B
 $\frac{1}{2} = 1'-0"$

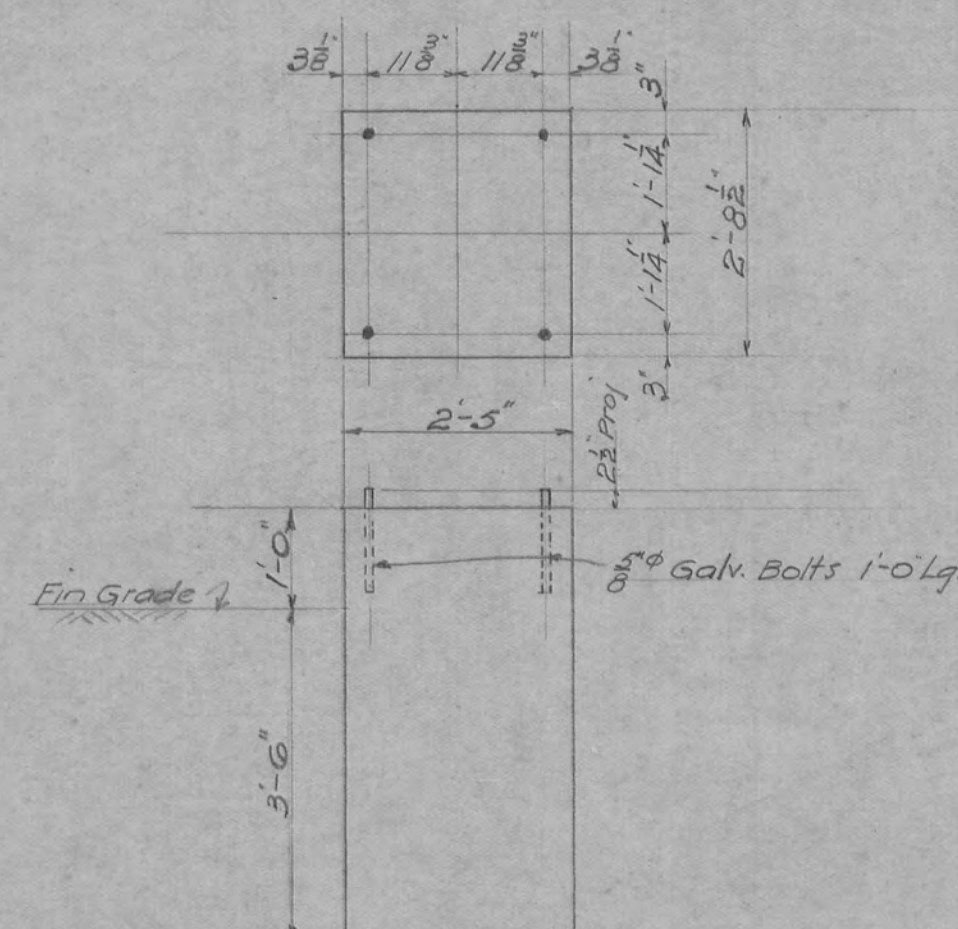

FOOTING C
 $\frac{1}{3} = 1'-0"$

REFERENCE DWG.
1153.502 LAYOUT & DETAILS. SH. 2

DRAWING REVISED PER FIELD SURVEY
DATE 28 APRIL 1955
CONTRACT NO. DA-11-173-ORD-65
TRYGVE HOFF & ASSOCIATES
REV. BY A. J. T. CHK'D BY A. F. M.

REVIEWED - NO REVISION
DATE DECEMBER 15, 1971
RAVENNA ARMY AMMUNITION PLANT
REV. BY P.C.B. CHK'D. BY D.J.

E. A. Haine
CAPT. ORDNANCE DEPT.
COMMANDING OFFICER

APPROVED
K. B. Brown 12/11/41
ATLAS POWDER COMPANY

WILBUR WATSON ASSOCIATES ARCHITECTS AND ENGINEERS 3011 Harding, A.S.C. 3500 W. 13th, GOSHEN 370 Carl A. New, A.L.A. OHIO REG. ARCHITECT 812		Cleveland, Ohio Ravenna, Ohio	
SCALE AS SHOWN REVISIONS 1 T. HOFF 2 Assoc. #55		CONSTRUCTION DIVISION OFFICE OF THE QUARTERMASTER GENERAL RAVENNA ORDNANCE PLANT SUB STATION, No 3 TRANSFORMER FOUNDATIONS	
DRAWN BY FOWELL		CHECKED BY G.D. GOEPFERT	
TRACED BY		APPROVED BY DIRECTION <i>Henry H. VanKoske</i> CAPT. Q.M.C. Acting CONSTRUCTING QUARTERMASTER	
		DATE 12-11-41 PLAN NUMBER 6934 1158301	