RESTRICTED

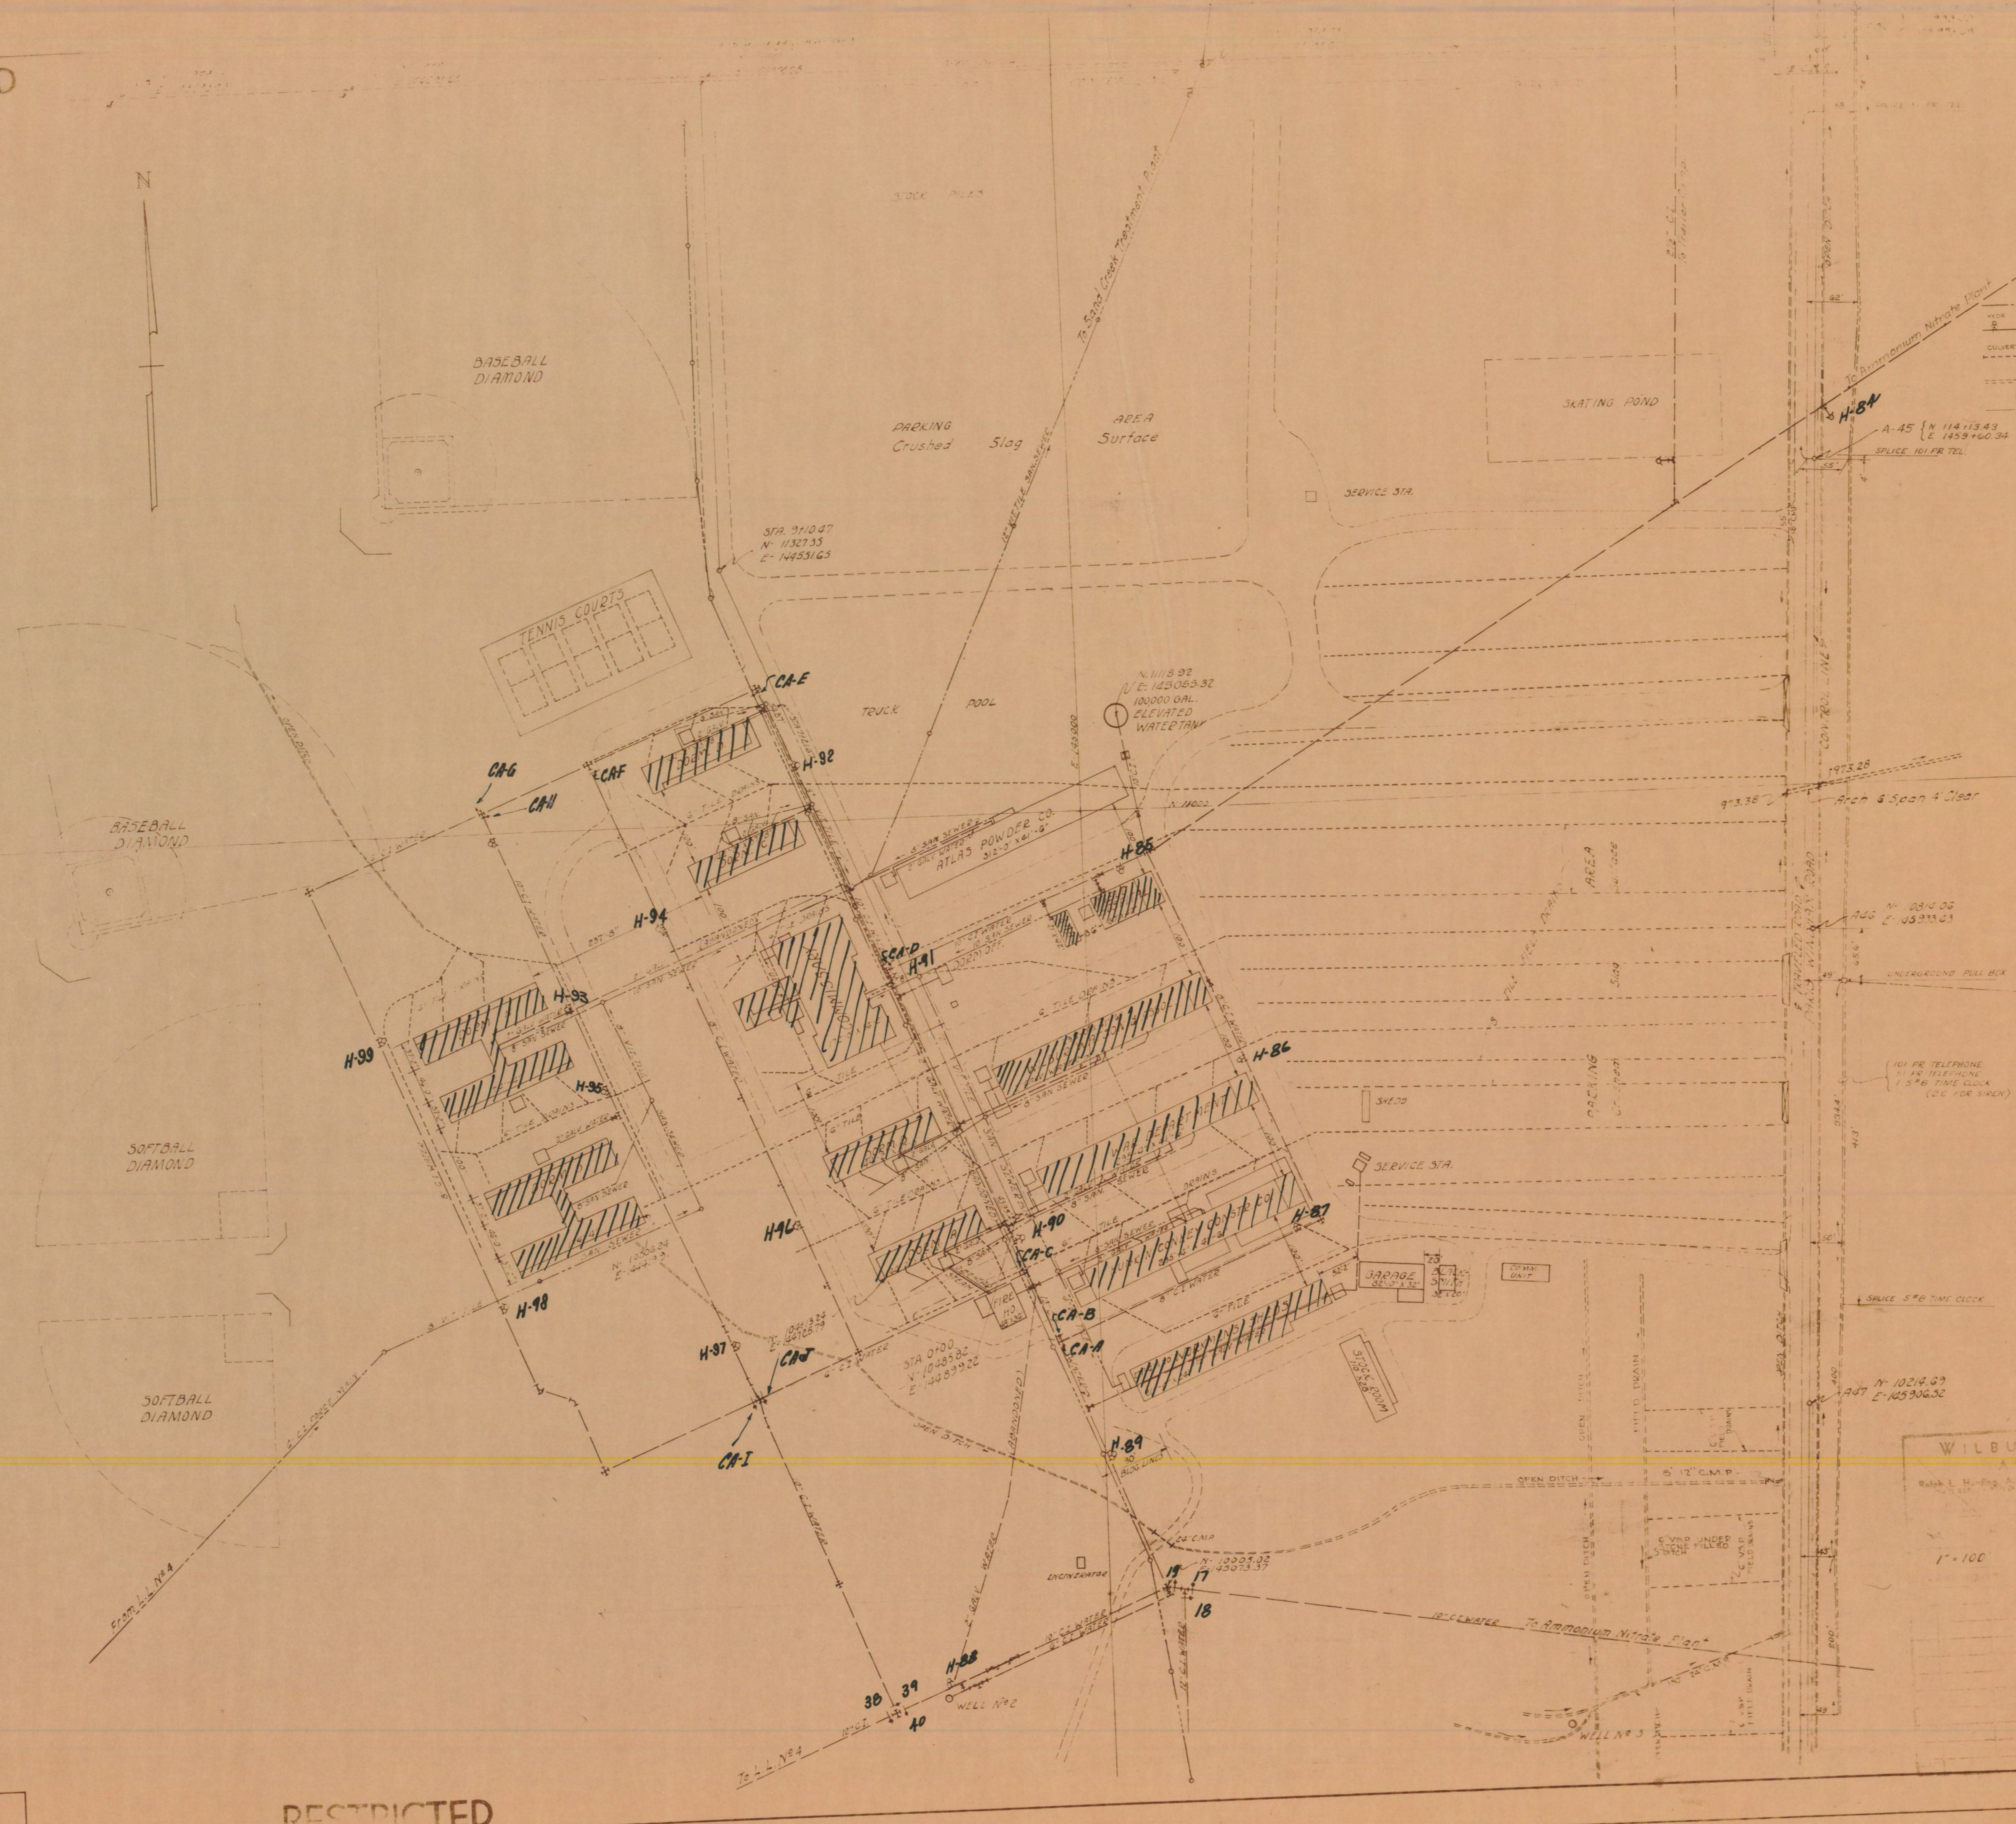
N
BASEBALL DIAMOND
BASEBALL DIAMOND
SOFTBALL DIAMOND
SOFTBALL DIAMOND
TENNIS COURTS
STOCK PILES
PARKING AREA Crushed Slag Surface
To Sand Creek Treatment Plant
12" V.T. TILE SAN. SEWER
STA. 9+10.47
N- 113273.5
E- 144551.65
SERVICE STA.
SKATING POND
2 1/2" C.I. To Trailer Camp
OPEN DITCH
To Ammonium Nitrate Plant
H-84
A-45 N 114+13.43 E 1459+60.34
SPLICE 101 PR TEL.
62'
55'
18" CMP
CONTROL LINES
973.28
973.38
Arch 6' Span 4' Clear
TRUCK POOL
N. 11118.92
E. 145055.32
100000 GAL. ELEVATED WATER TANK
E. 145000
N. 11000
CA-E
CA-F
CA-G
CA-H
H-92
H-94
ATLAS POWDER CO. 312'-0" X 41'-6"
8" SAN. SEWER
2" GALV. WATER
H-85
DORM. D
DORM. C
SCA-D
H-91
10" C.I. WATER
10" SAN. SEWER
DORM. OFF.
6" TILE DRAINS
(ABANDONED)
237'-8"
OPEN DITCH
6" C.I. WATER
10" C.I. WATER
H-93
H-99
H-95
H-96
H-98
H-97
CA-J
CA-I
8" V.T. TILE
8" C.I. WATER
8" SAN. SEWER
2" GALV. WATER
6" TILE DRAINS
DORM. B
DORM. A
N- 10506.24
E- 144419.9
6" C.I. FORCE MAIN
From L.L. No 4
N. 10413.24
E. 144725.79
STA. 0+00
N- 10485.82
E- 144899.22
H-86
H-90
CA-C
CA-B
CA-A
H-87
WAR DEPARTMENT
HUNKIN CONKEY CONSTR. CO.
FIRE HO. 18'x36'
GARAGE 82'-0" x 32'
BLACKSMITH 32' x 20'
COMM. UNIT
STOCK ROOM
CARPENTERS SHOPS
SHEDS
SERVICE STA.
52'-2"
20'
H-89
90° BLDG LINES
OPEN DITCH
24" CMP
INCINERATOR
2" GALV. WATER
(ABANDONED)
N- 10005.02
E- 145073.37
19
17
18
10" C.I. WATER To Ammonium Nitrate Plant
10" C.I. WATER
6" C.I. WATER
12" C.I. WATER
12" C.I.
H-88
WELL No 2
38
39
40
To L.L. No 4
AREA Slag Surface
PARKING Crushed
FIELD DRAINS
TRAVELED ROAD
PASS WINDHAM ROAD
A-46 N- 10814.06 E- 145933.63
65.6'
49'
UNDERGROUND PULL BOX
26 PR TELE
TO AMMONIUM NITRATE
101 PR TELEPHONE
51 PR TELEPHONE
1 5#8 TIME CLOCK
(2 C FOR SIREN)
334.4'
413'
50'
SPLICE 5#8 TIME CLOCK
OPEN DITCH
400
A-47 N- 10214.69 E- 145906.52
FIELD DRAIN
6" V.S.P. FIELD DRAIN
8' 12" C.M.P.
OPEN DITCH
6" VSP UNDER STONE FILLED DITCH
6" V.S.P. FIELD DRAINS
43'
200'
24" C.M.P.
WELL No 3
6" V.S.P. FIELD DRAIN
49'

CONVENTIONAL SYMBOLS

MANHOLE	SANITARY SEWER
HYDR HOSE HO P.I.V. VALVE	WATER
CULVERT M.H. INLET PIPE INLET	STORM SEWER
DIRECTION OF FLOW	DITCH
PULL BOX TERMINAL BOX	TELEPHONE

Reference Drawings:-

Sewer & Water Service Lines	-H.C.C T-13
Storm Drains	-H.C.C T-55
Water Mains	-W.W.A. 1W-22
Building Layout	-H.C.C CAMP LAYOUT

Note:-
The majority of information available for the location of underground utilities on this drawing other than water mains is approximate but not complete and has been compiled from assimilated data taken from preliminary drawings of The Hunkin-Conkey Constr. Co. which were prepared primarily for a temporary camp.

All sewer lines are vitrified tile in the sanitary system unless otherwise noted.

This Drawing modified by Work Order #15384 Dated 6-27-44
#6950, #14518, #14136, 13225, 12635
#9270, #7299, #7298, 6806

WILBUR WATSON AND ASSOCIATES
ARCHITECTS AND ENGINEERS
Cleveland, Ohio
Ravenna, Ohio
Ralph L. Harding, A.S.C.E.

CONSTRUCTION DIVISION
OFFICE OF THE QUARTERMASTER GENERAL
[illegible] ORDNANCE PLANT

1" = 100'

CONSTRUCTION CAMP
UTILITIES MAP

J.O.M. Troeber
J.O.M.

APPROVED BY DIRECTION
H.E. Smith
CAPT. CORPS OF ENGINEERS
AREA ENGINEER

DATE 2-2-42
6934
1075.1-A

RESTRICTED