
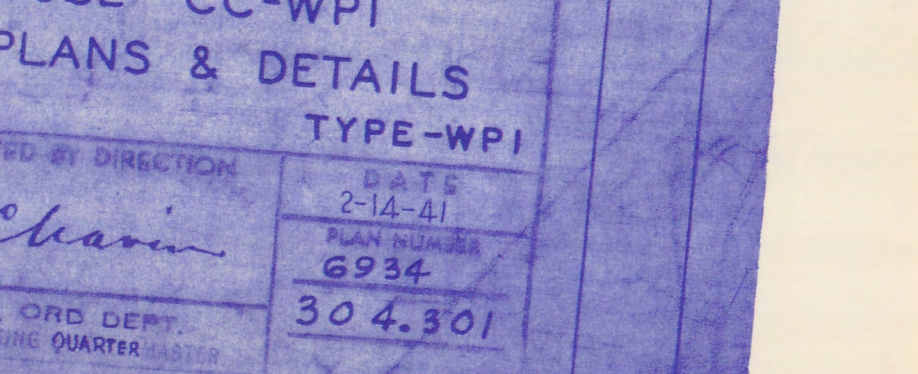
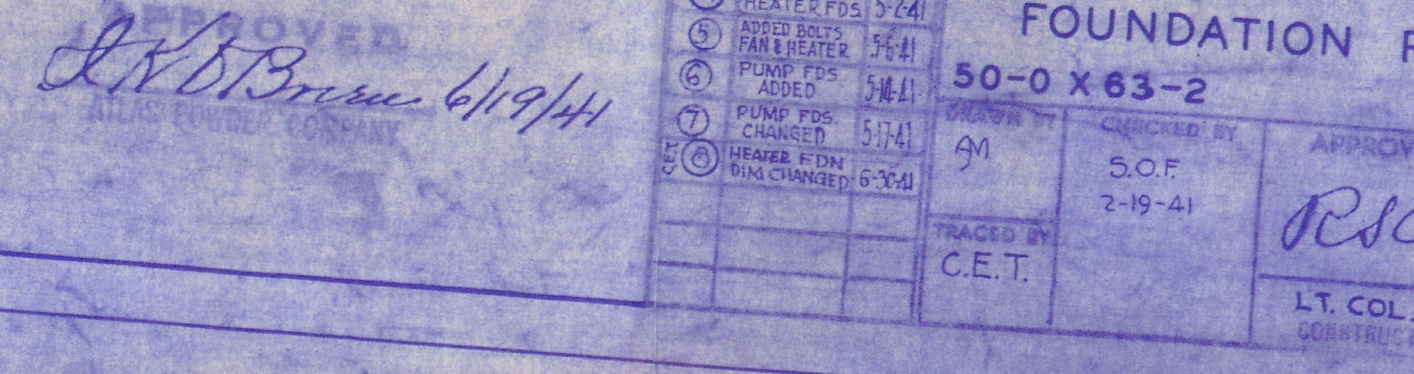
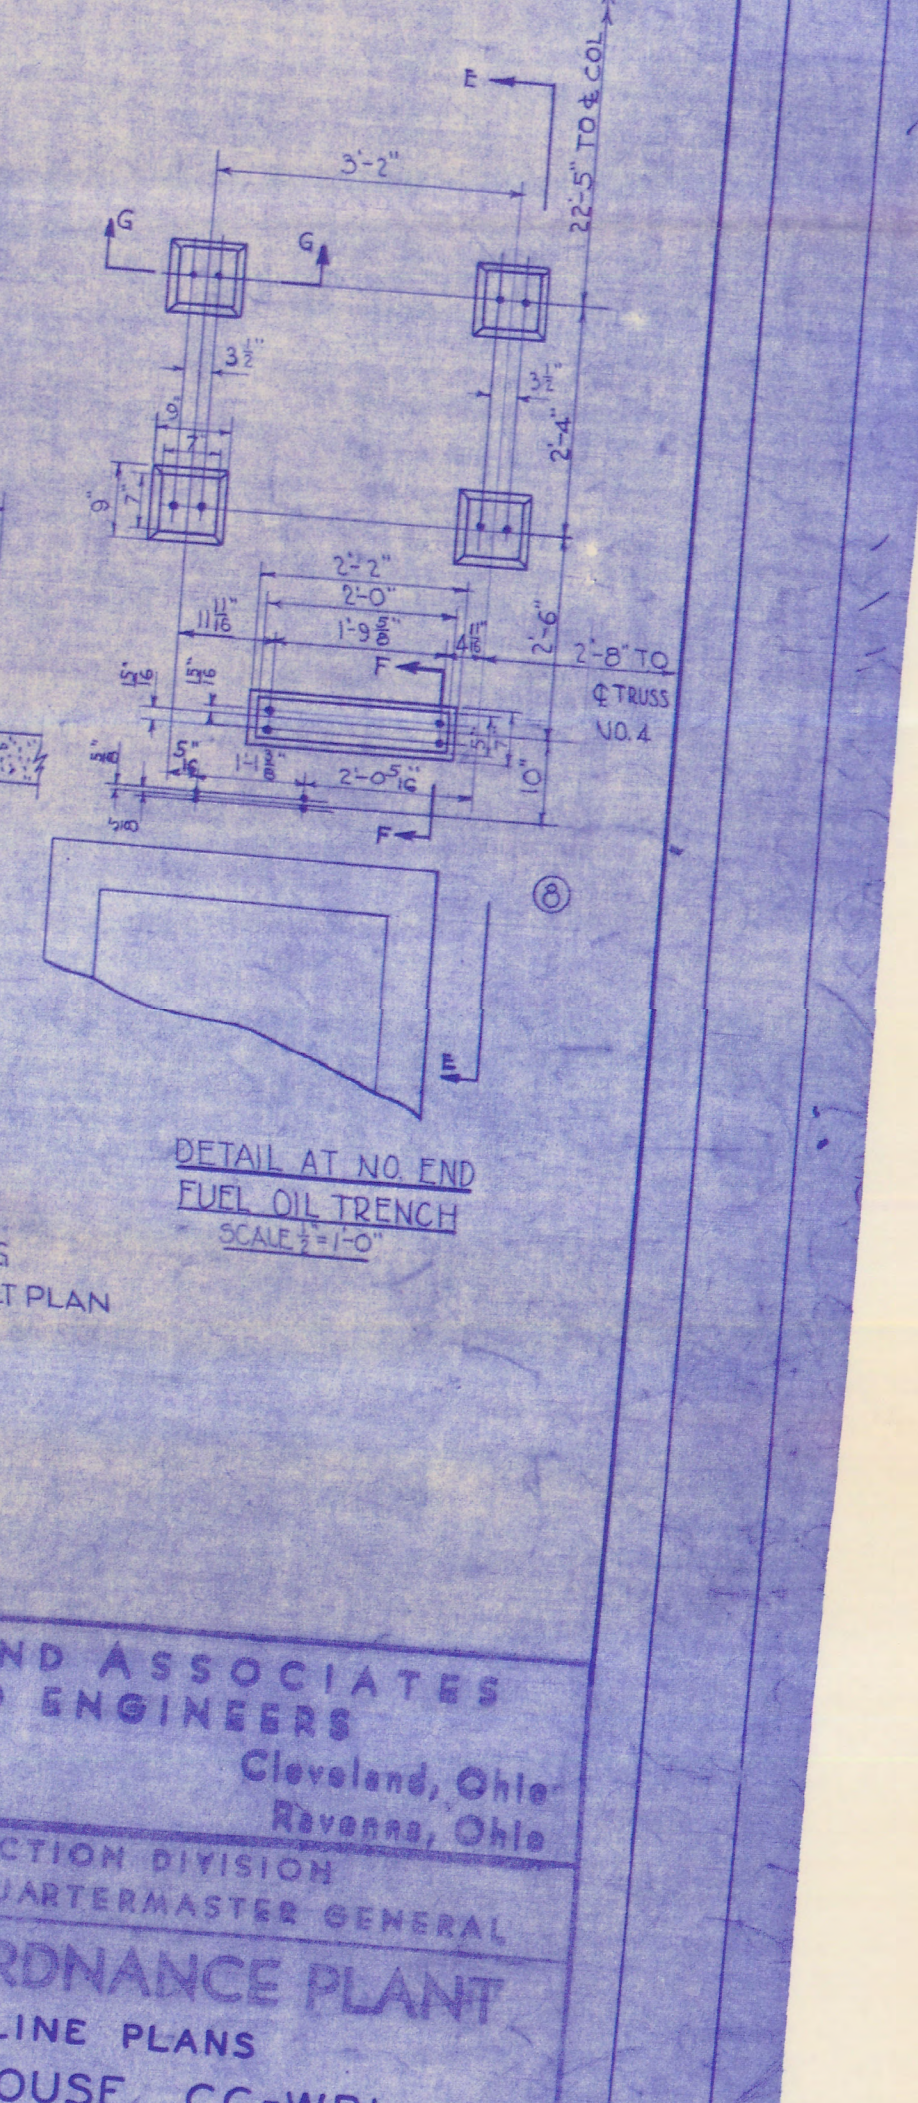
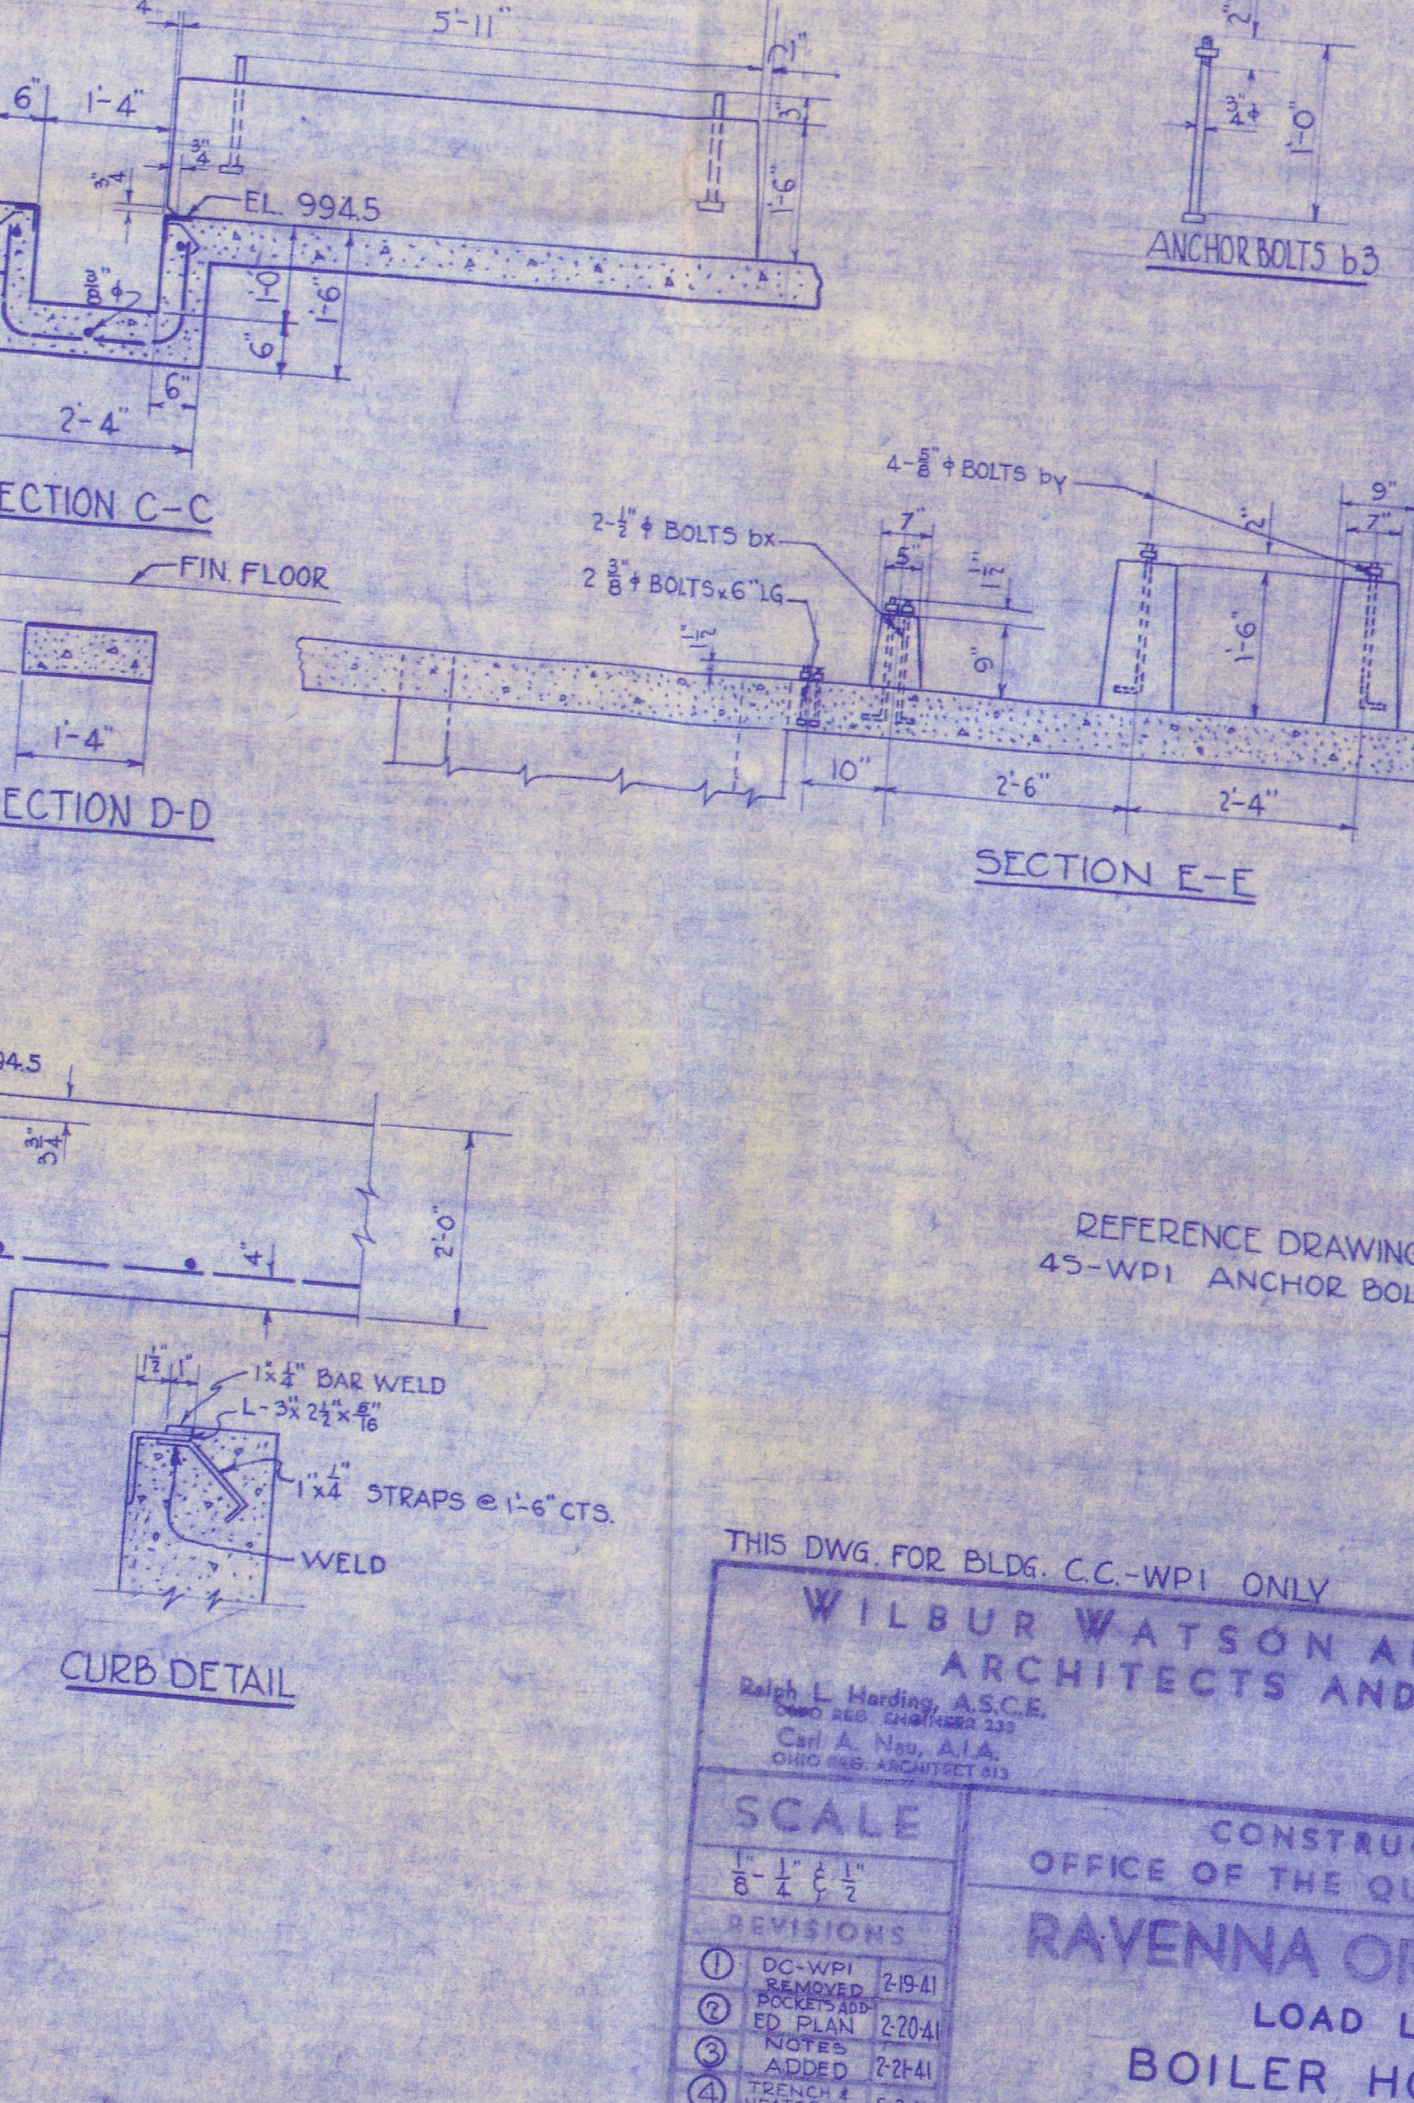
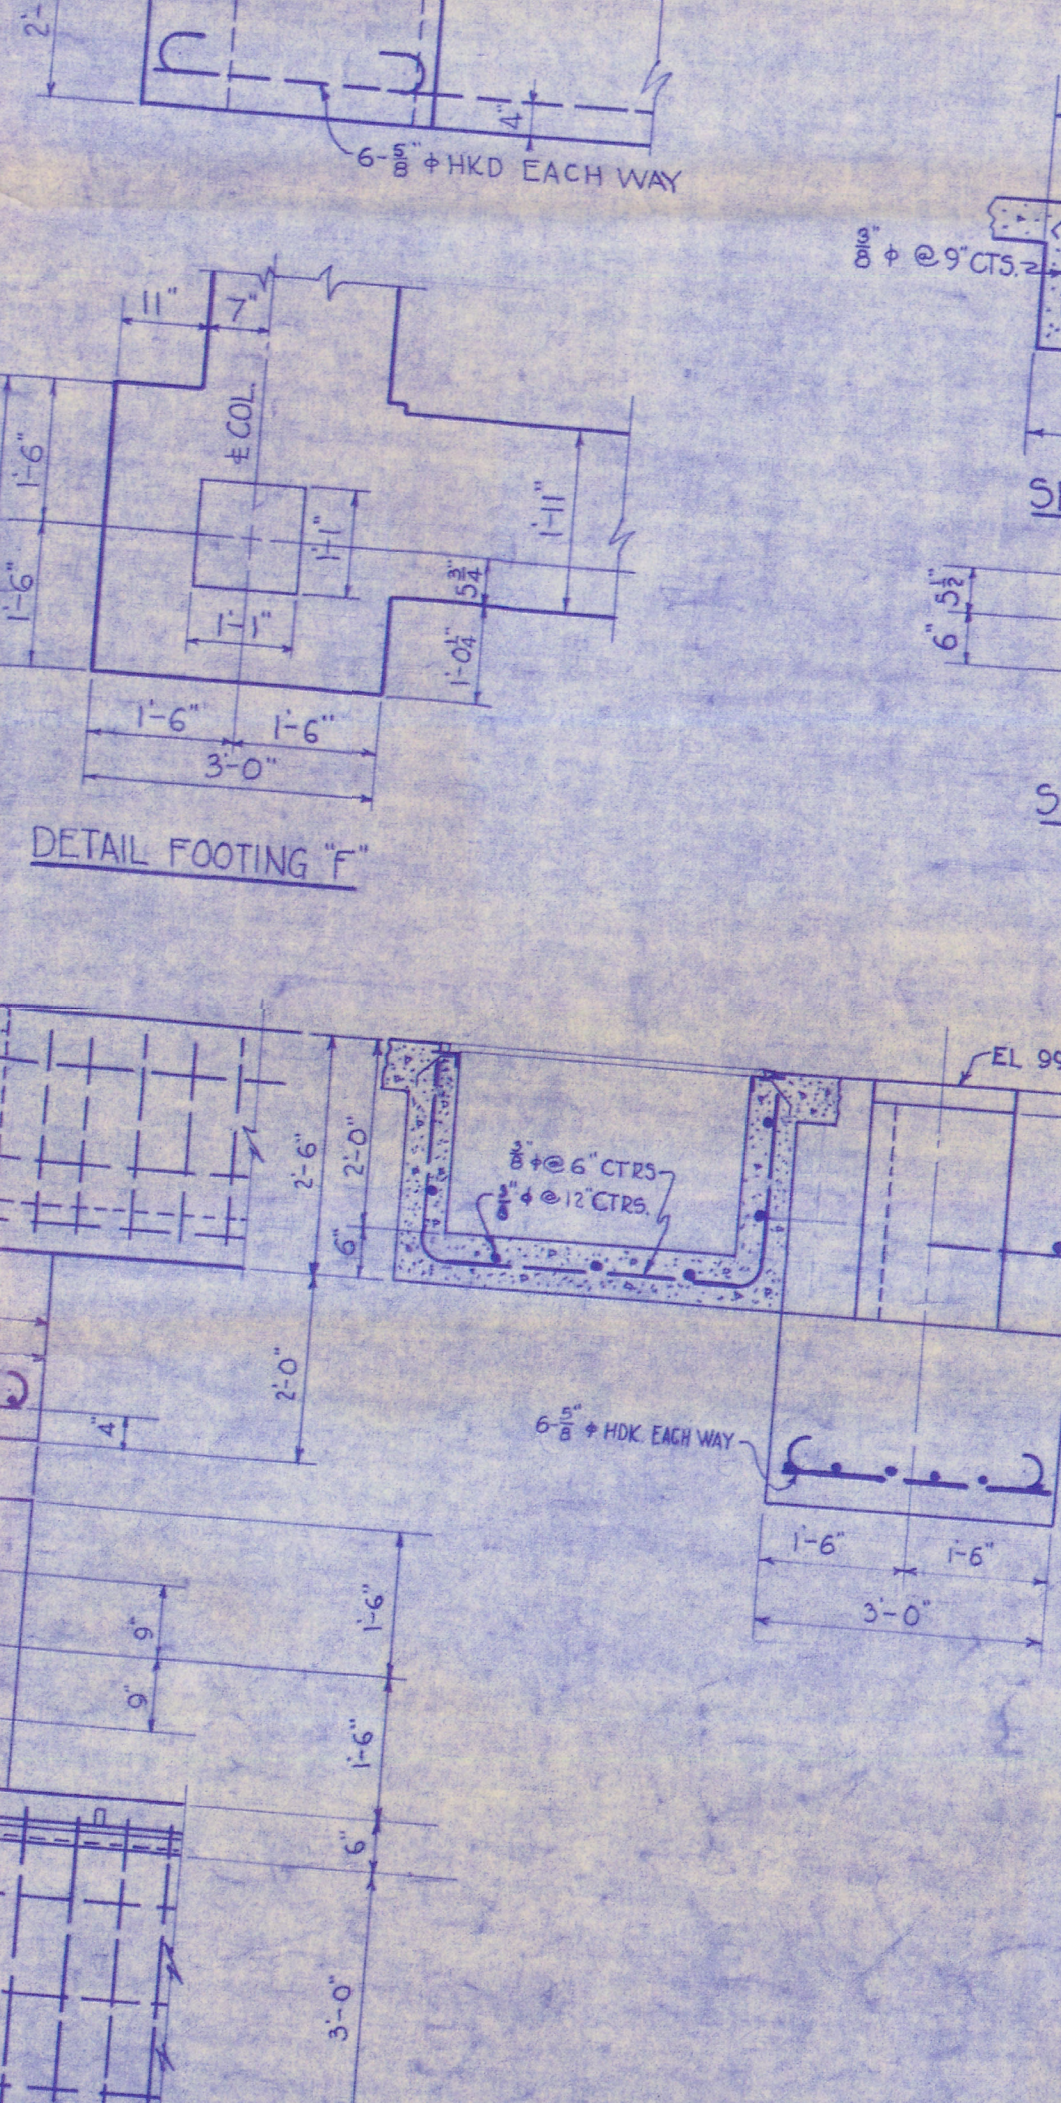
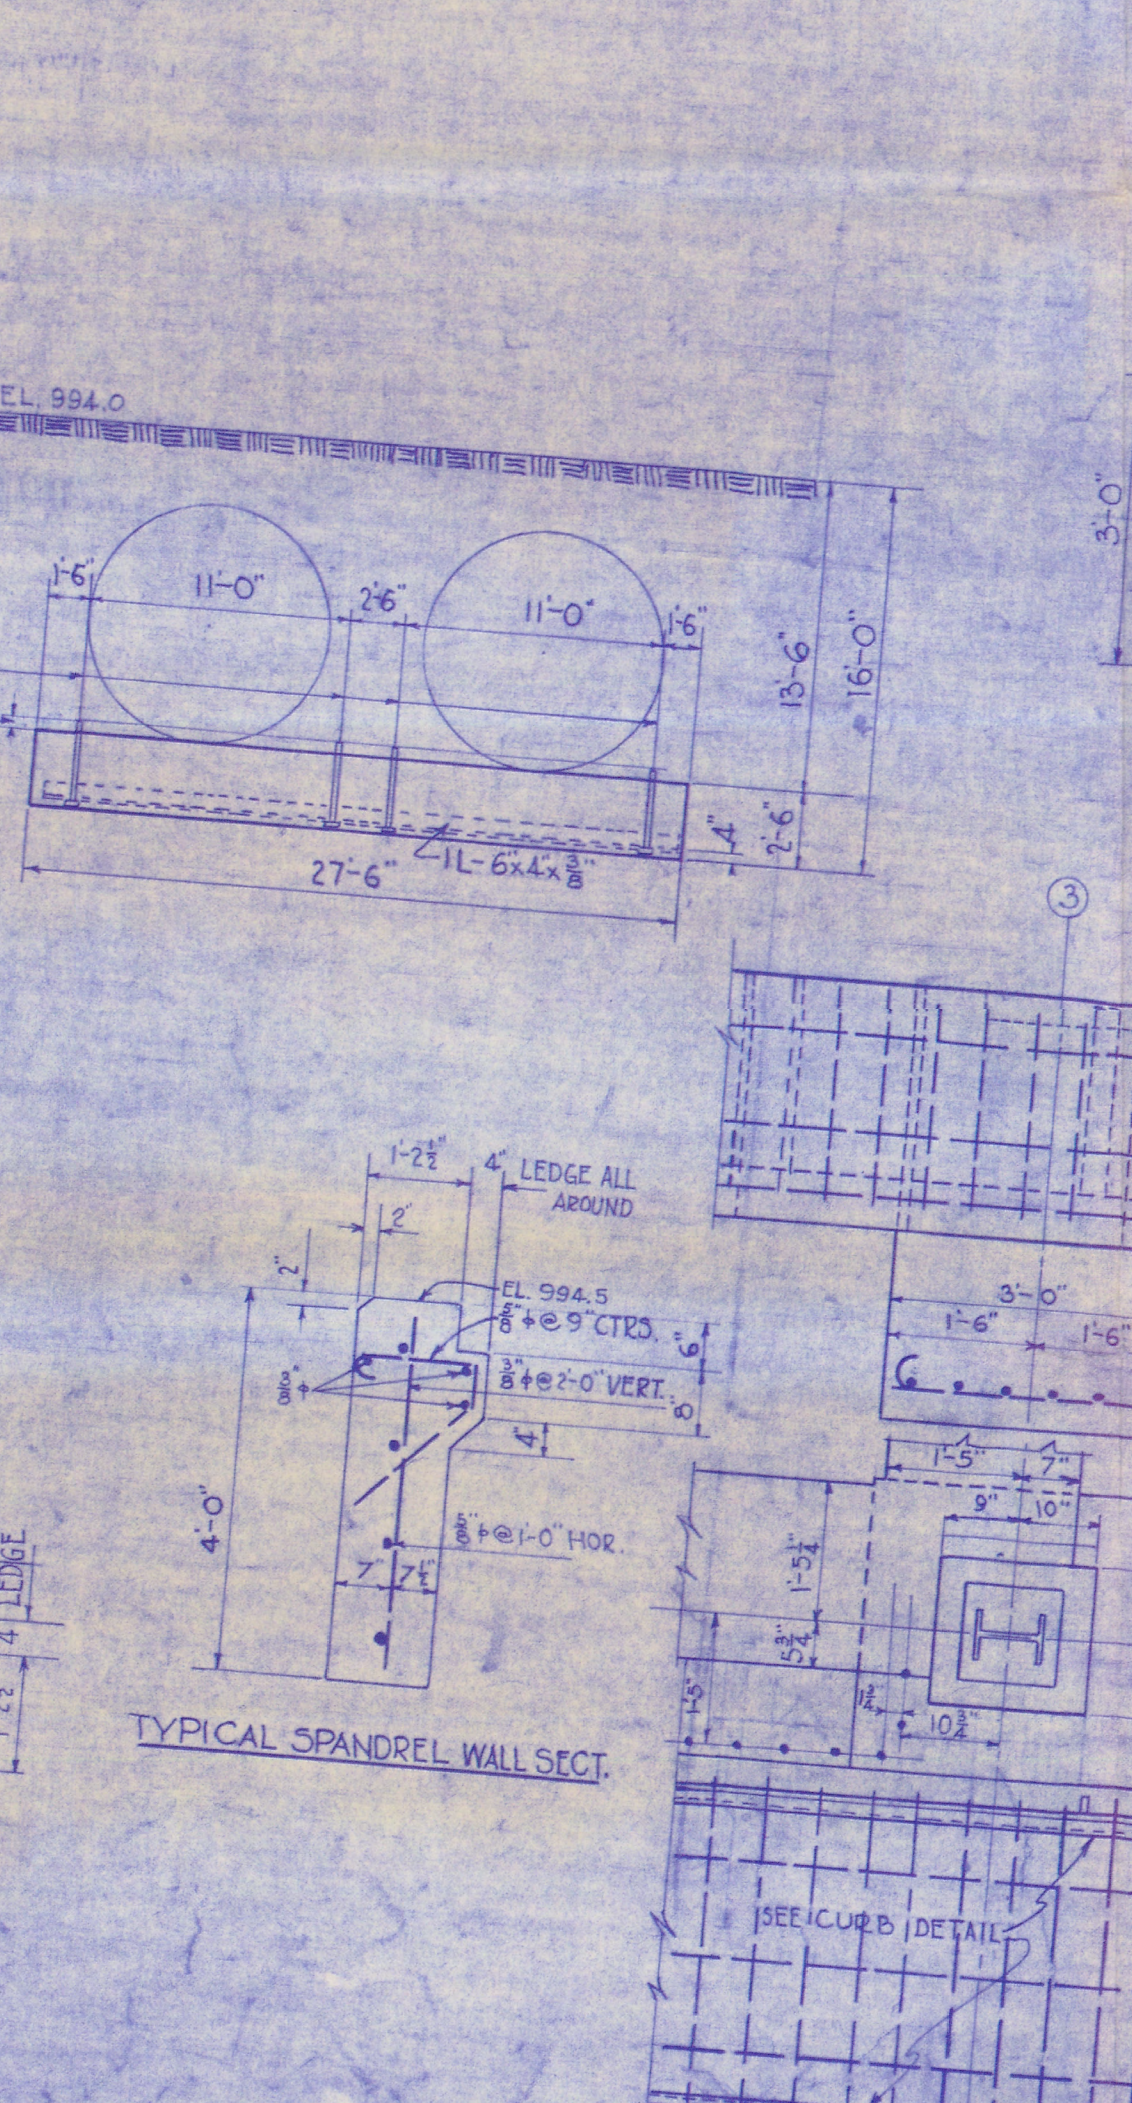
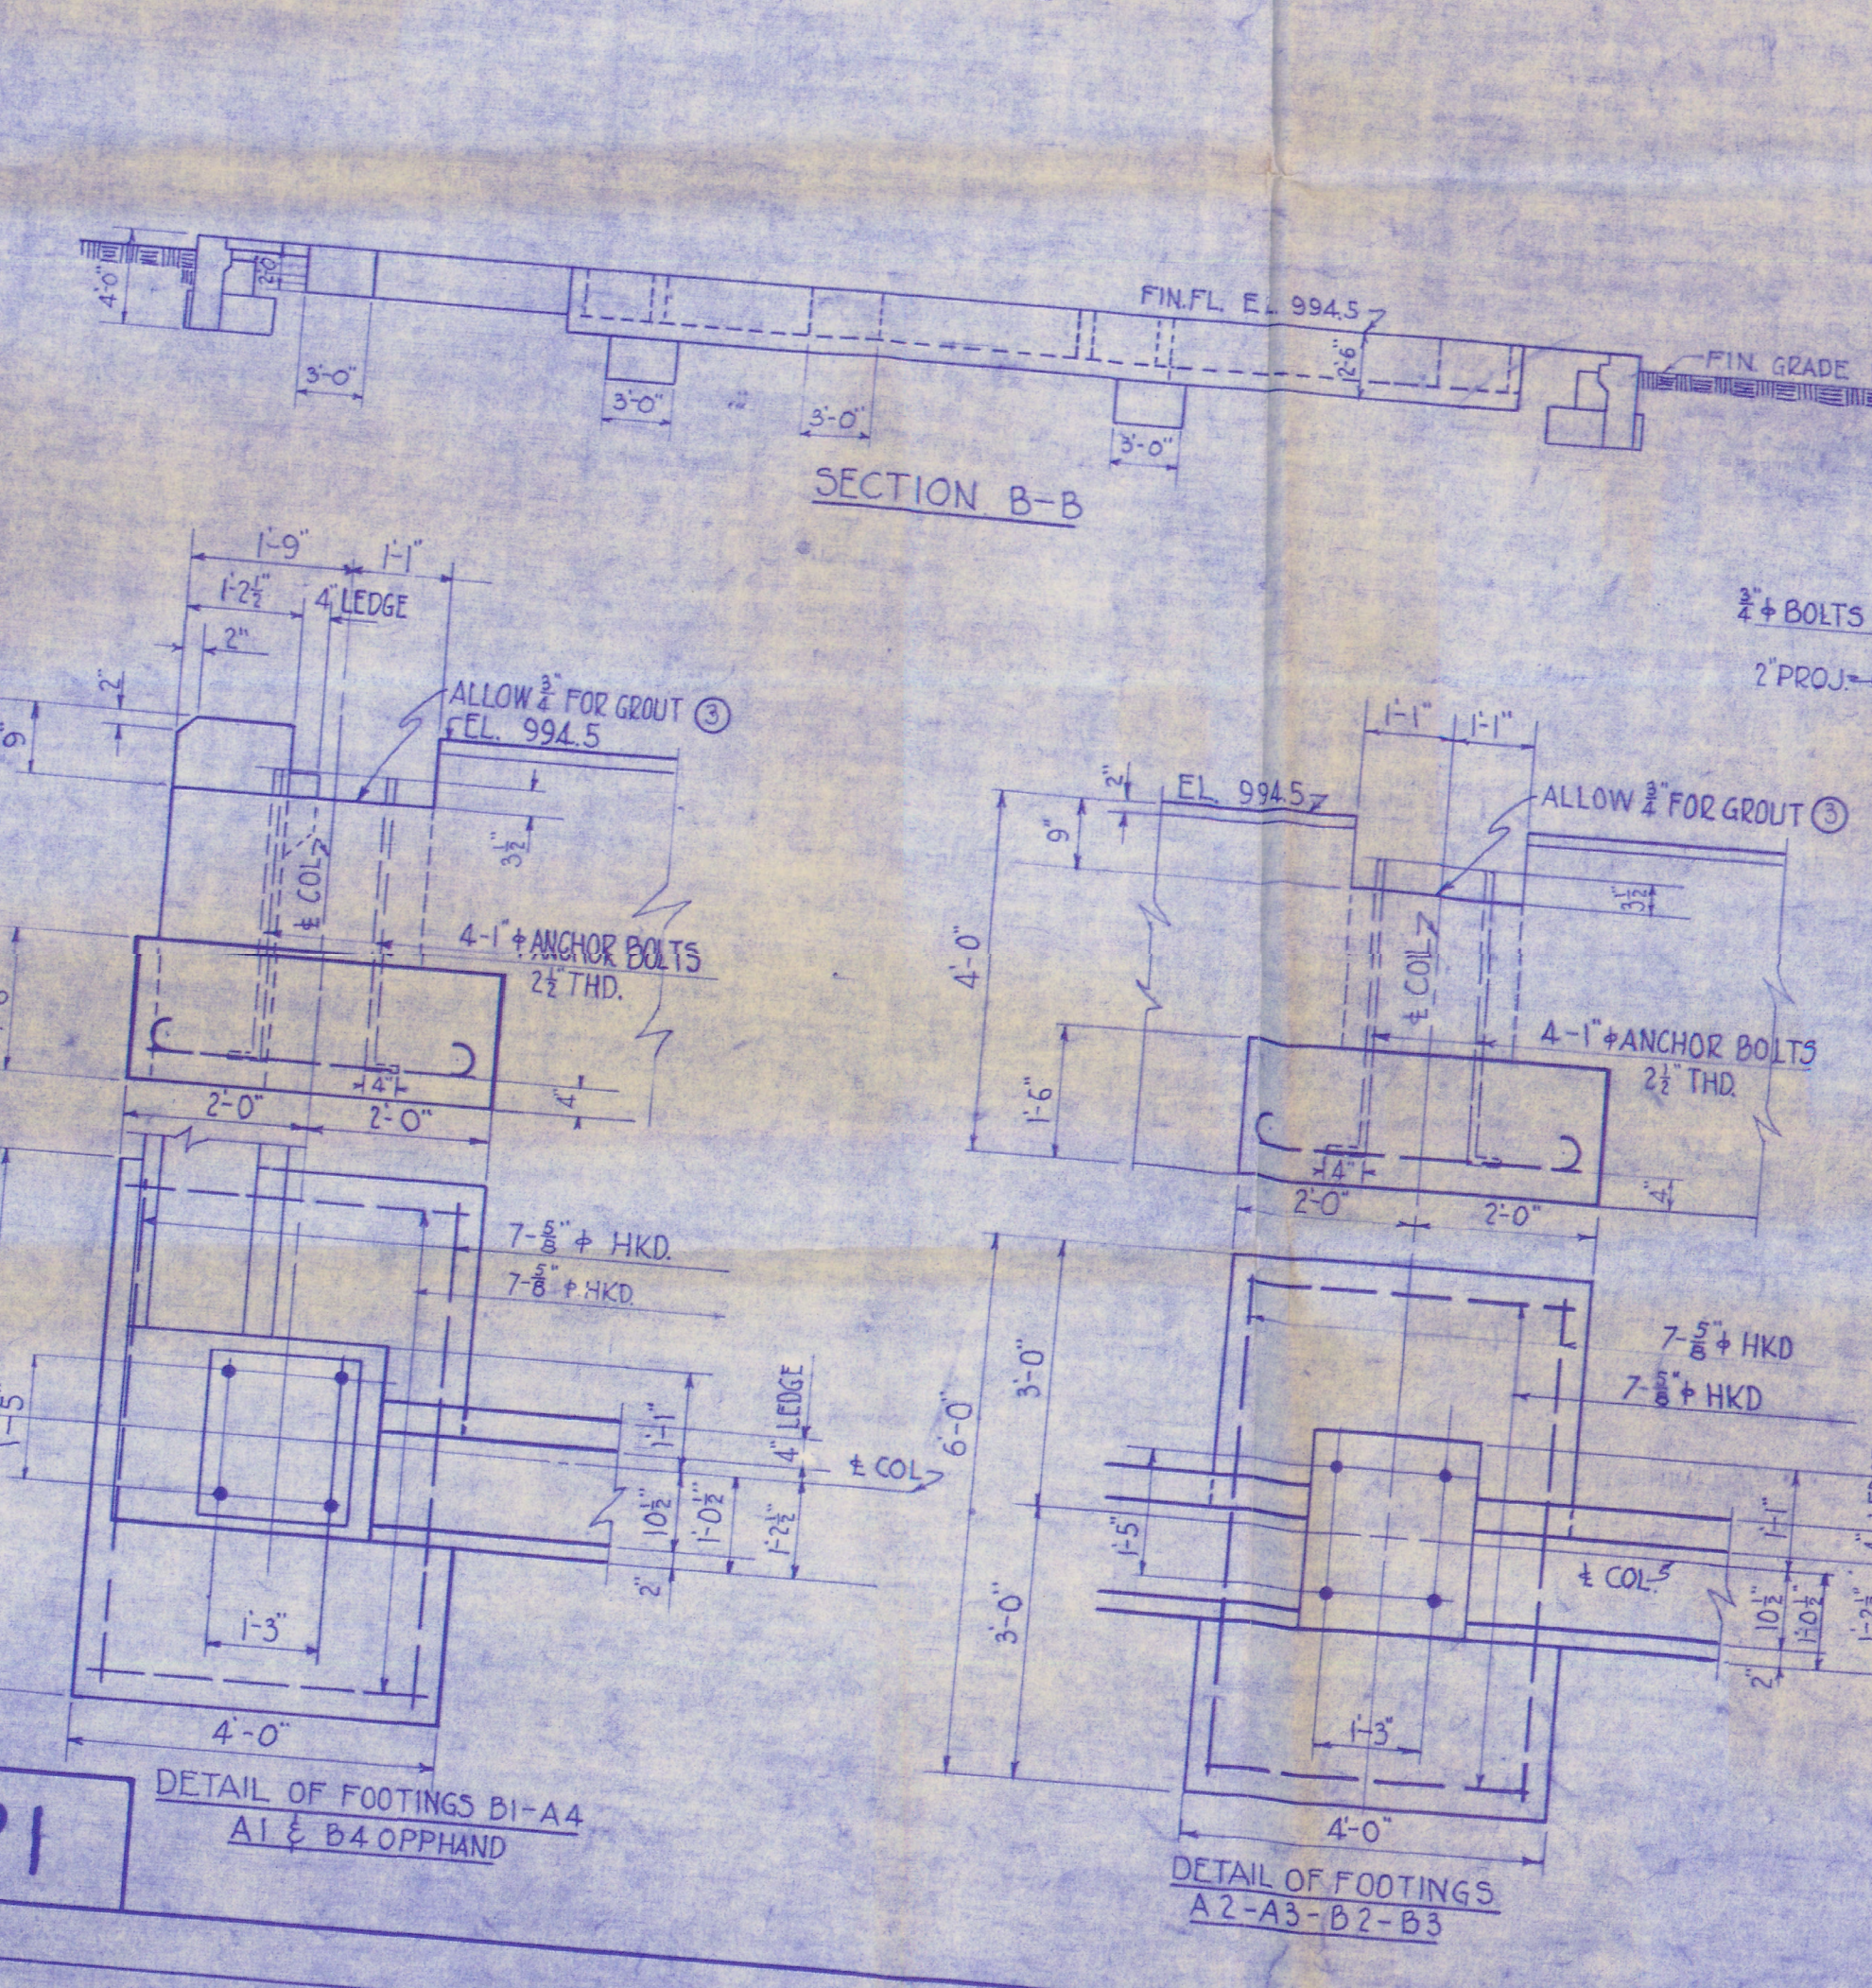
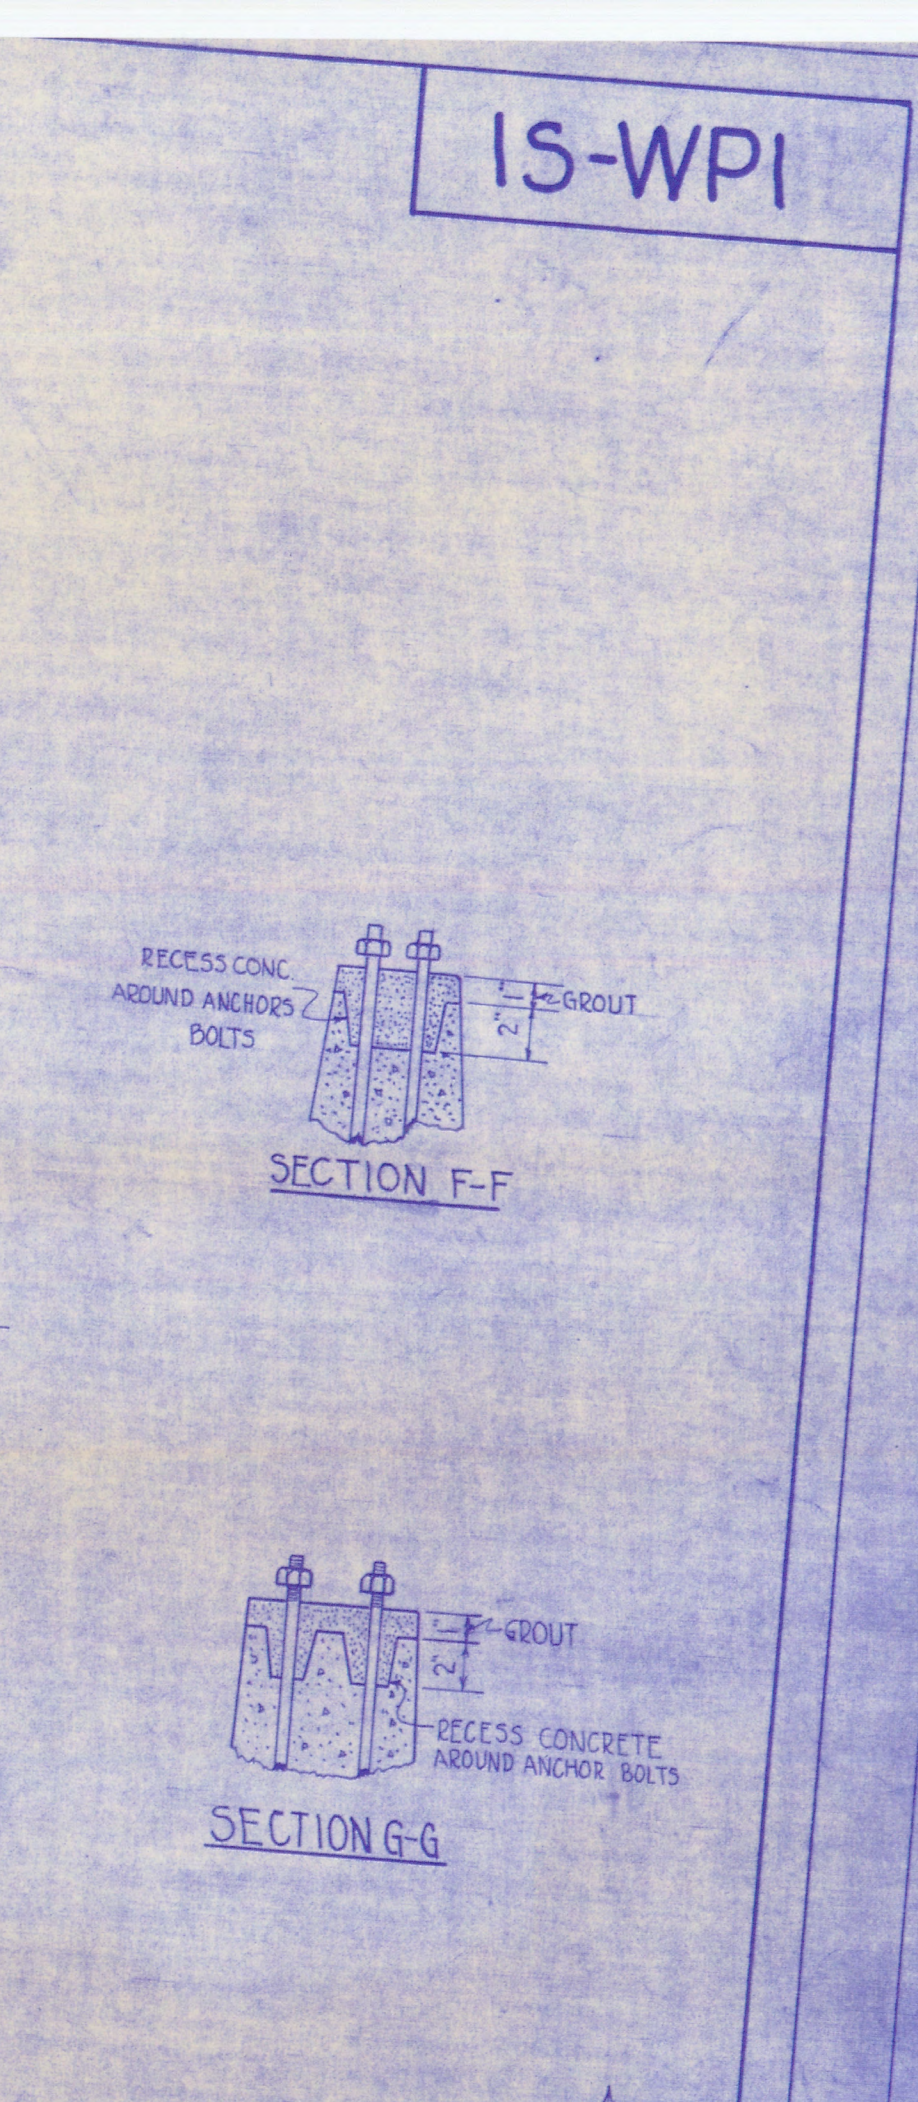
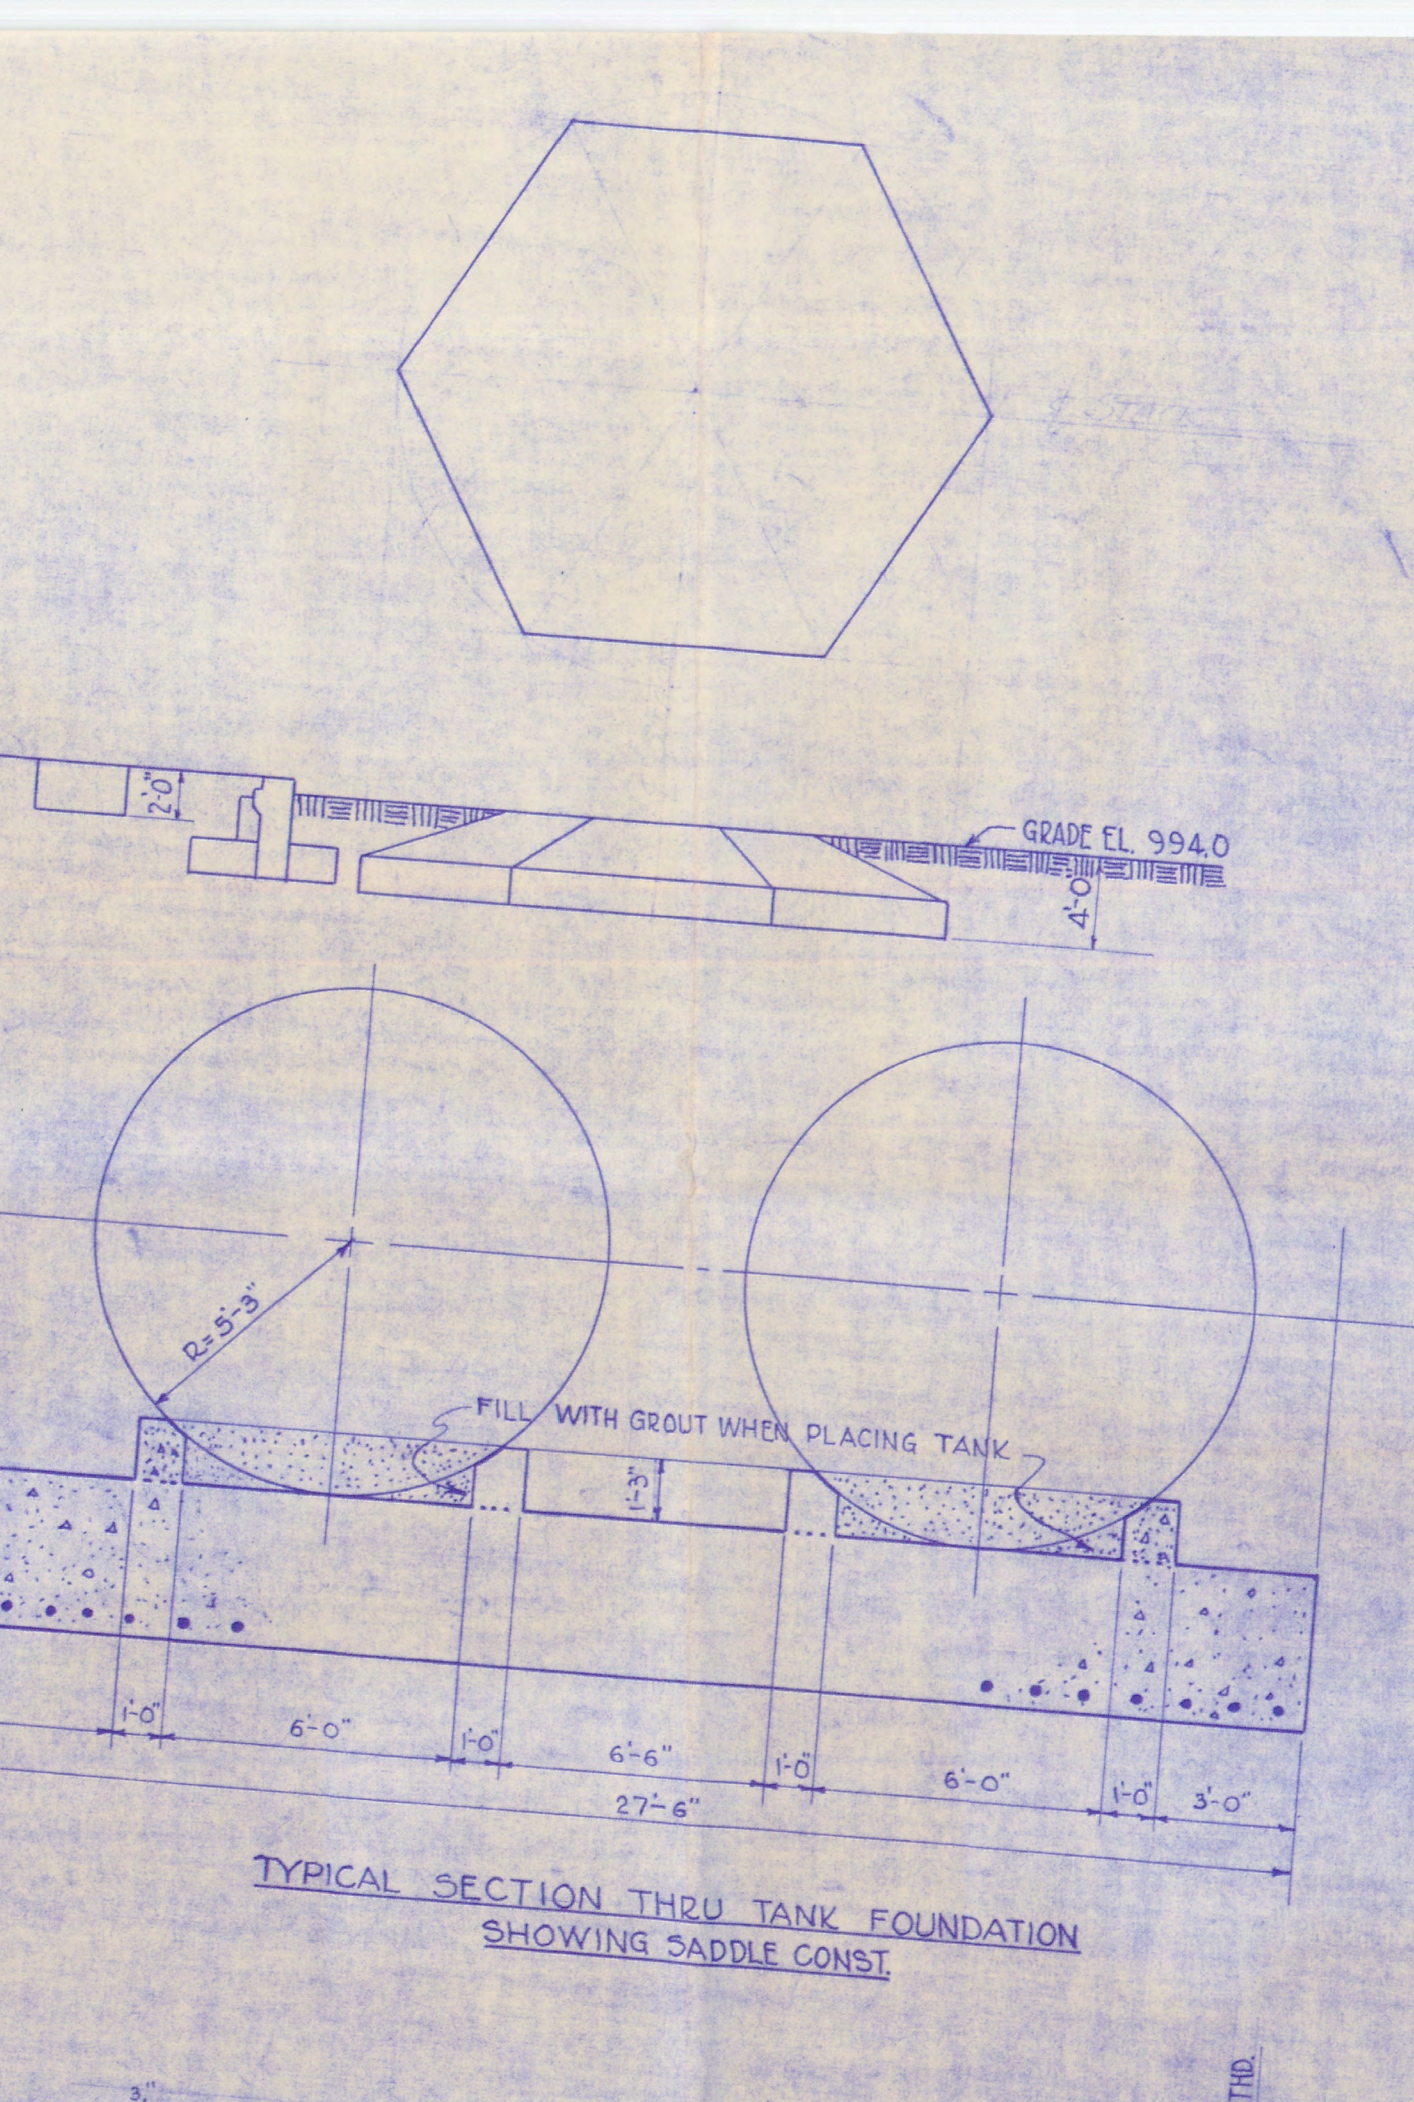
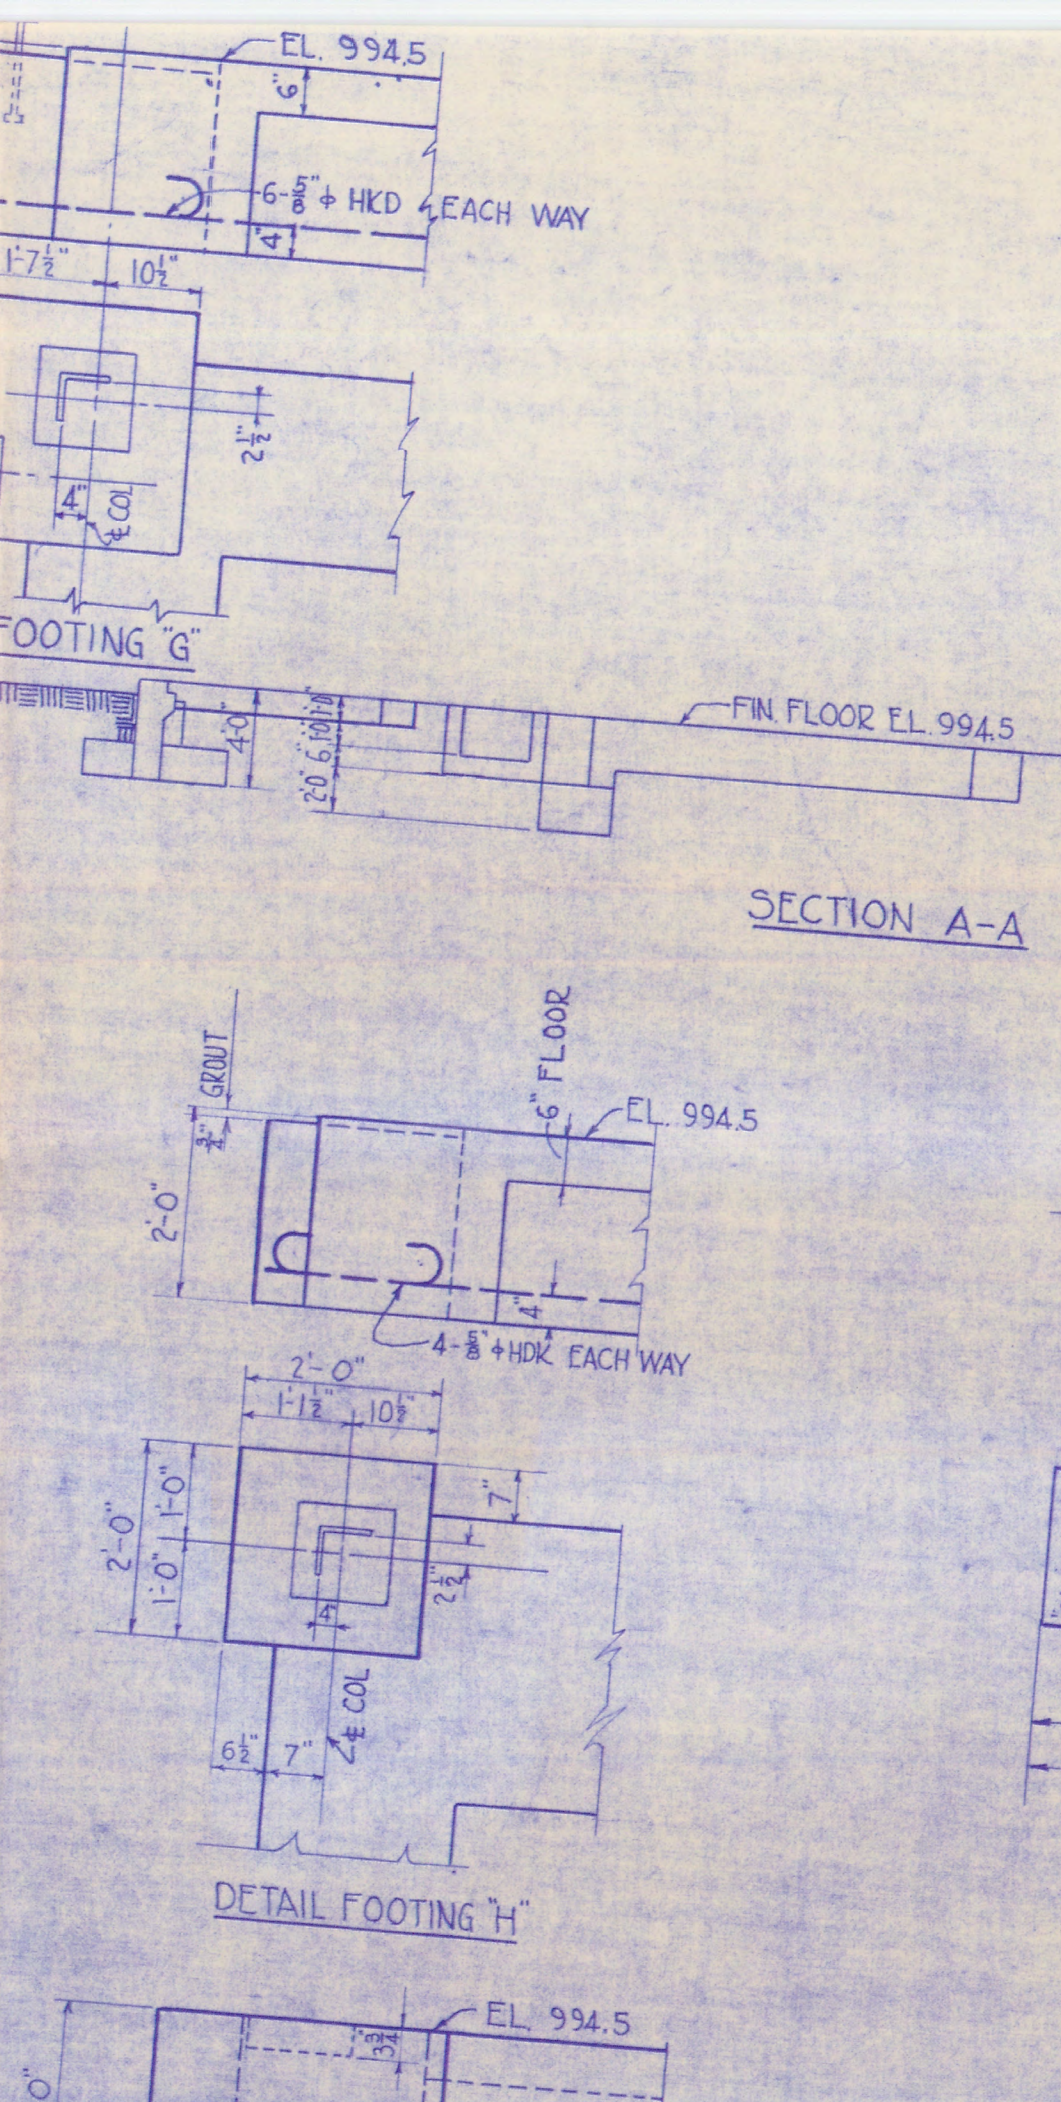
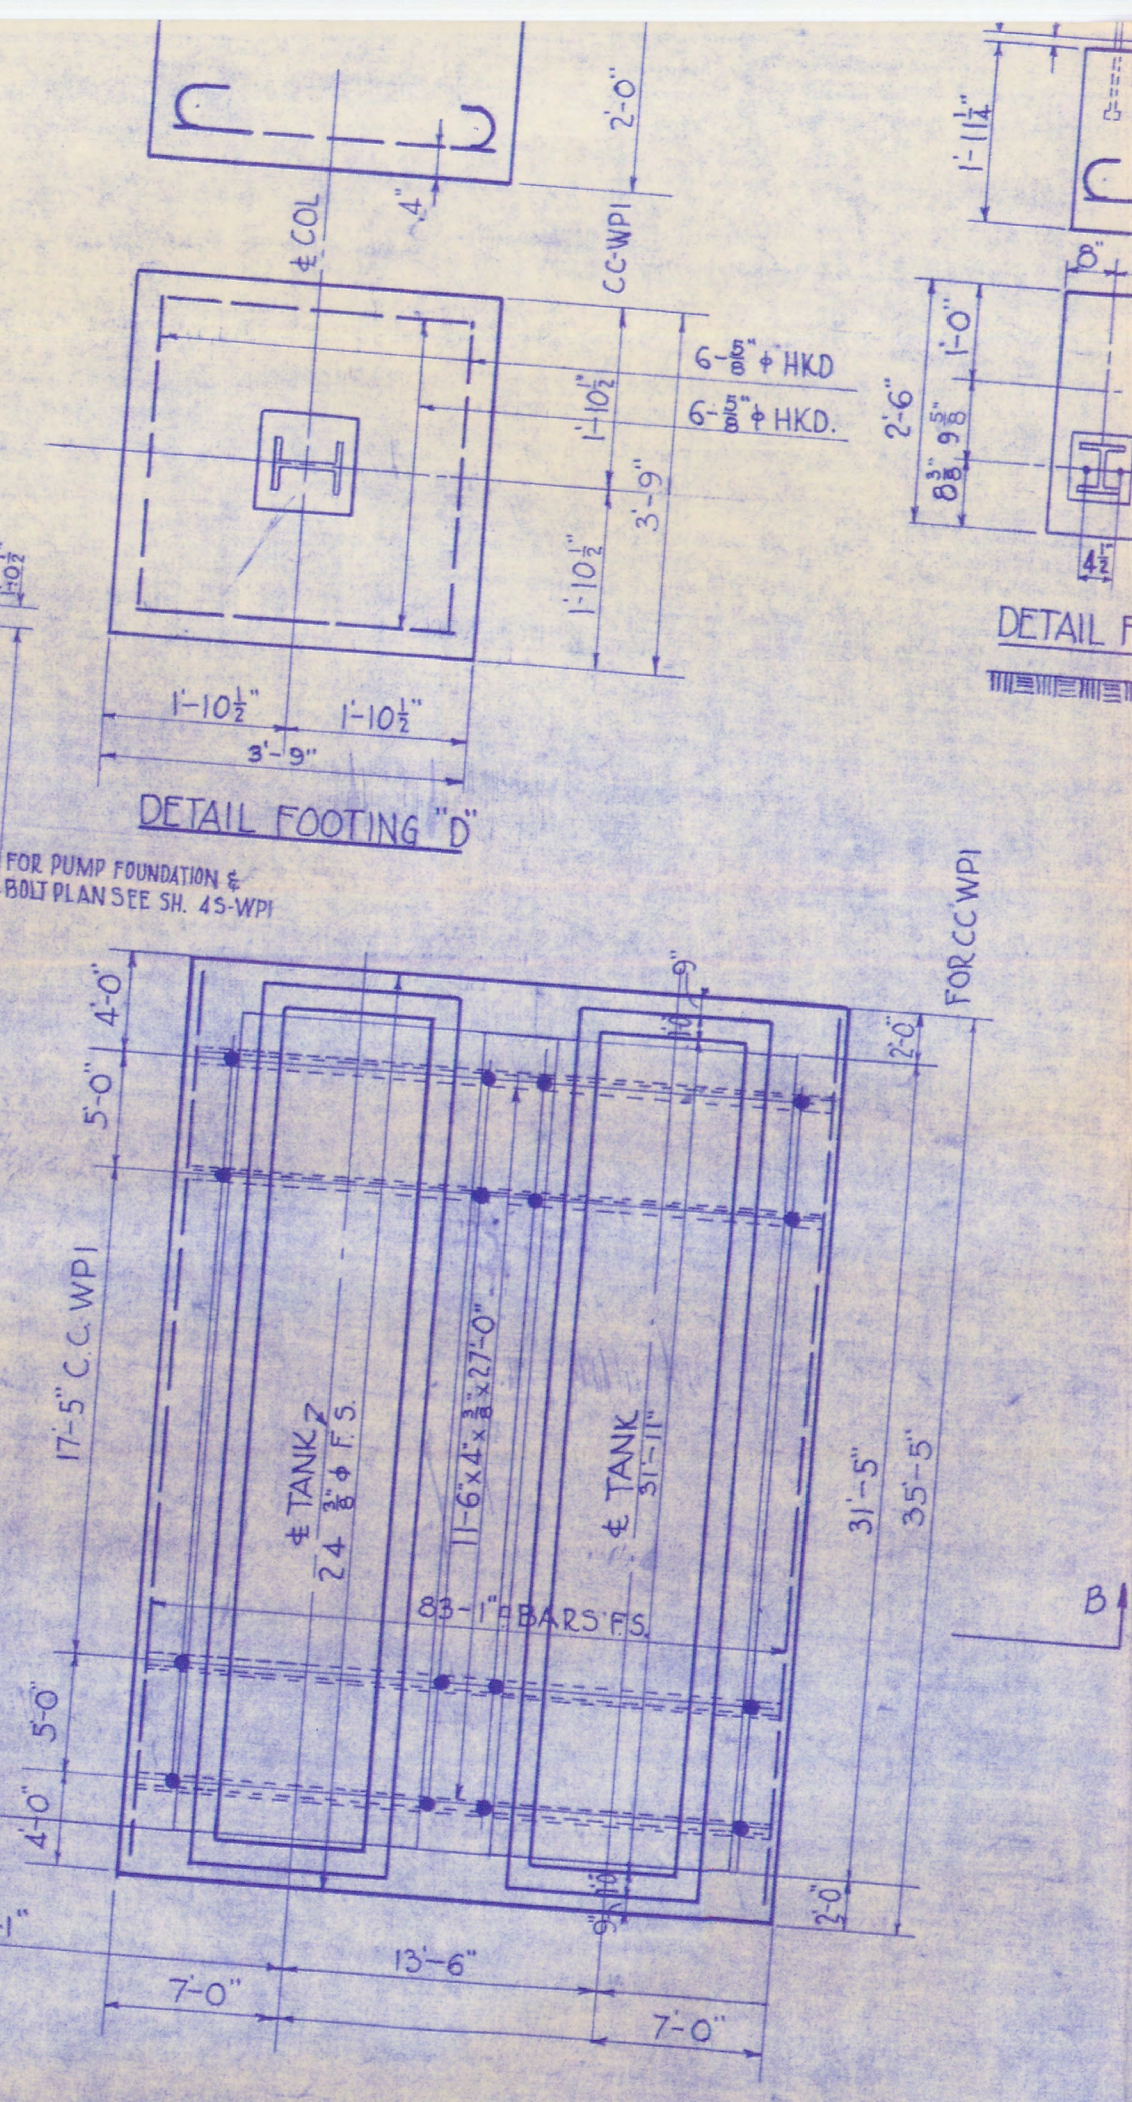


IS-WPI

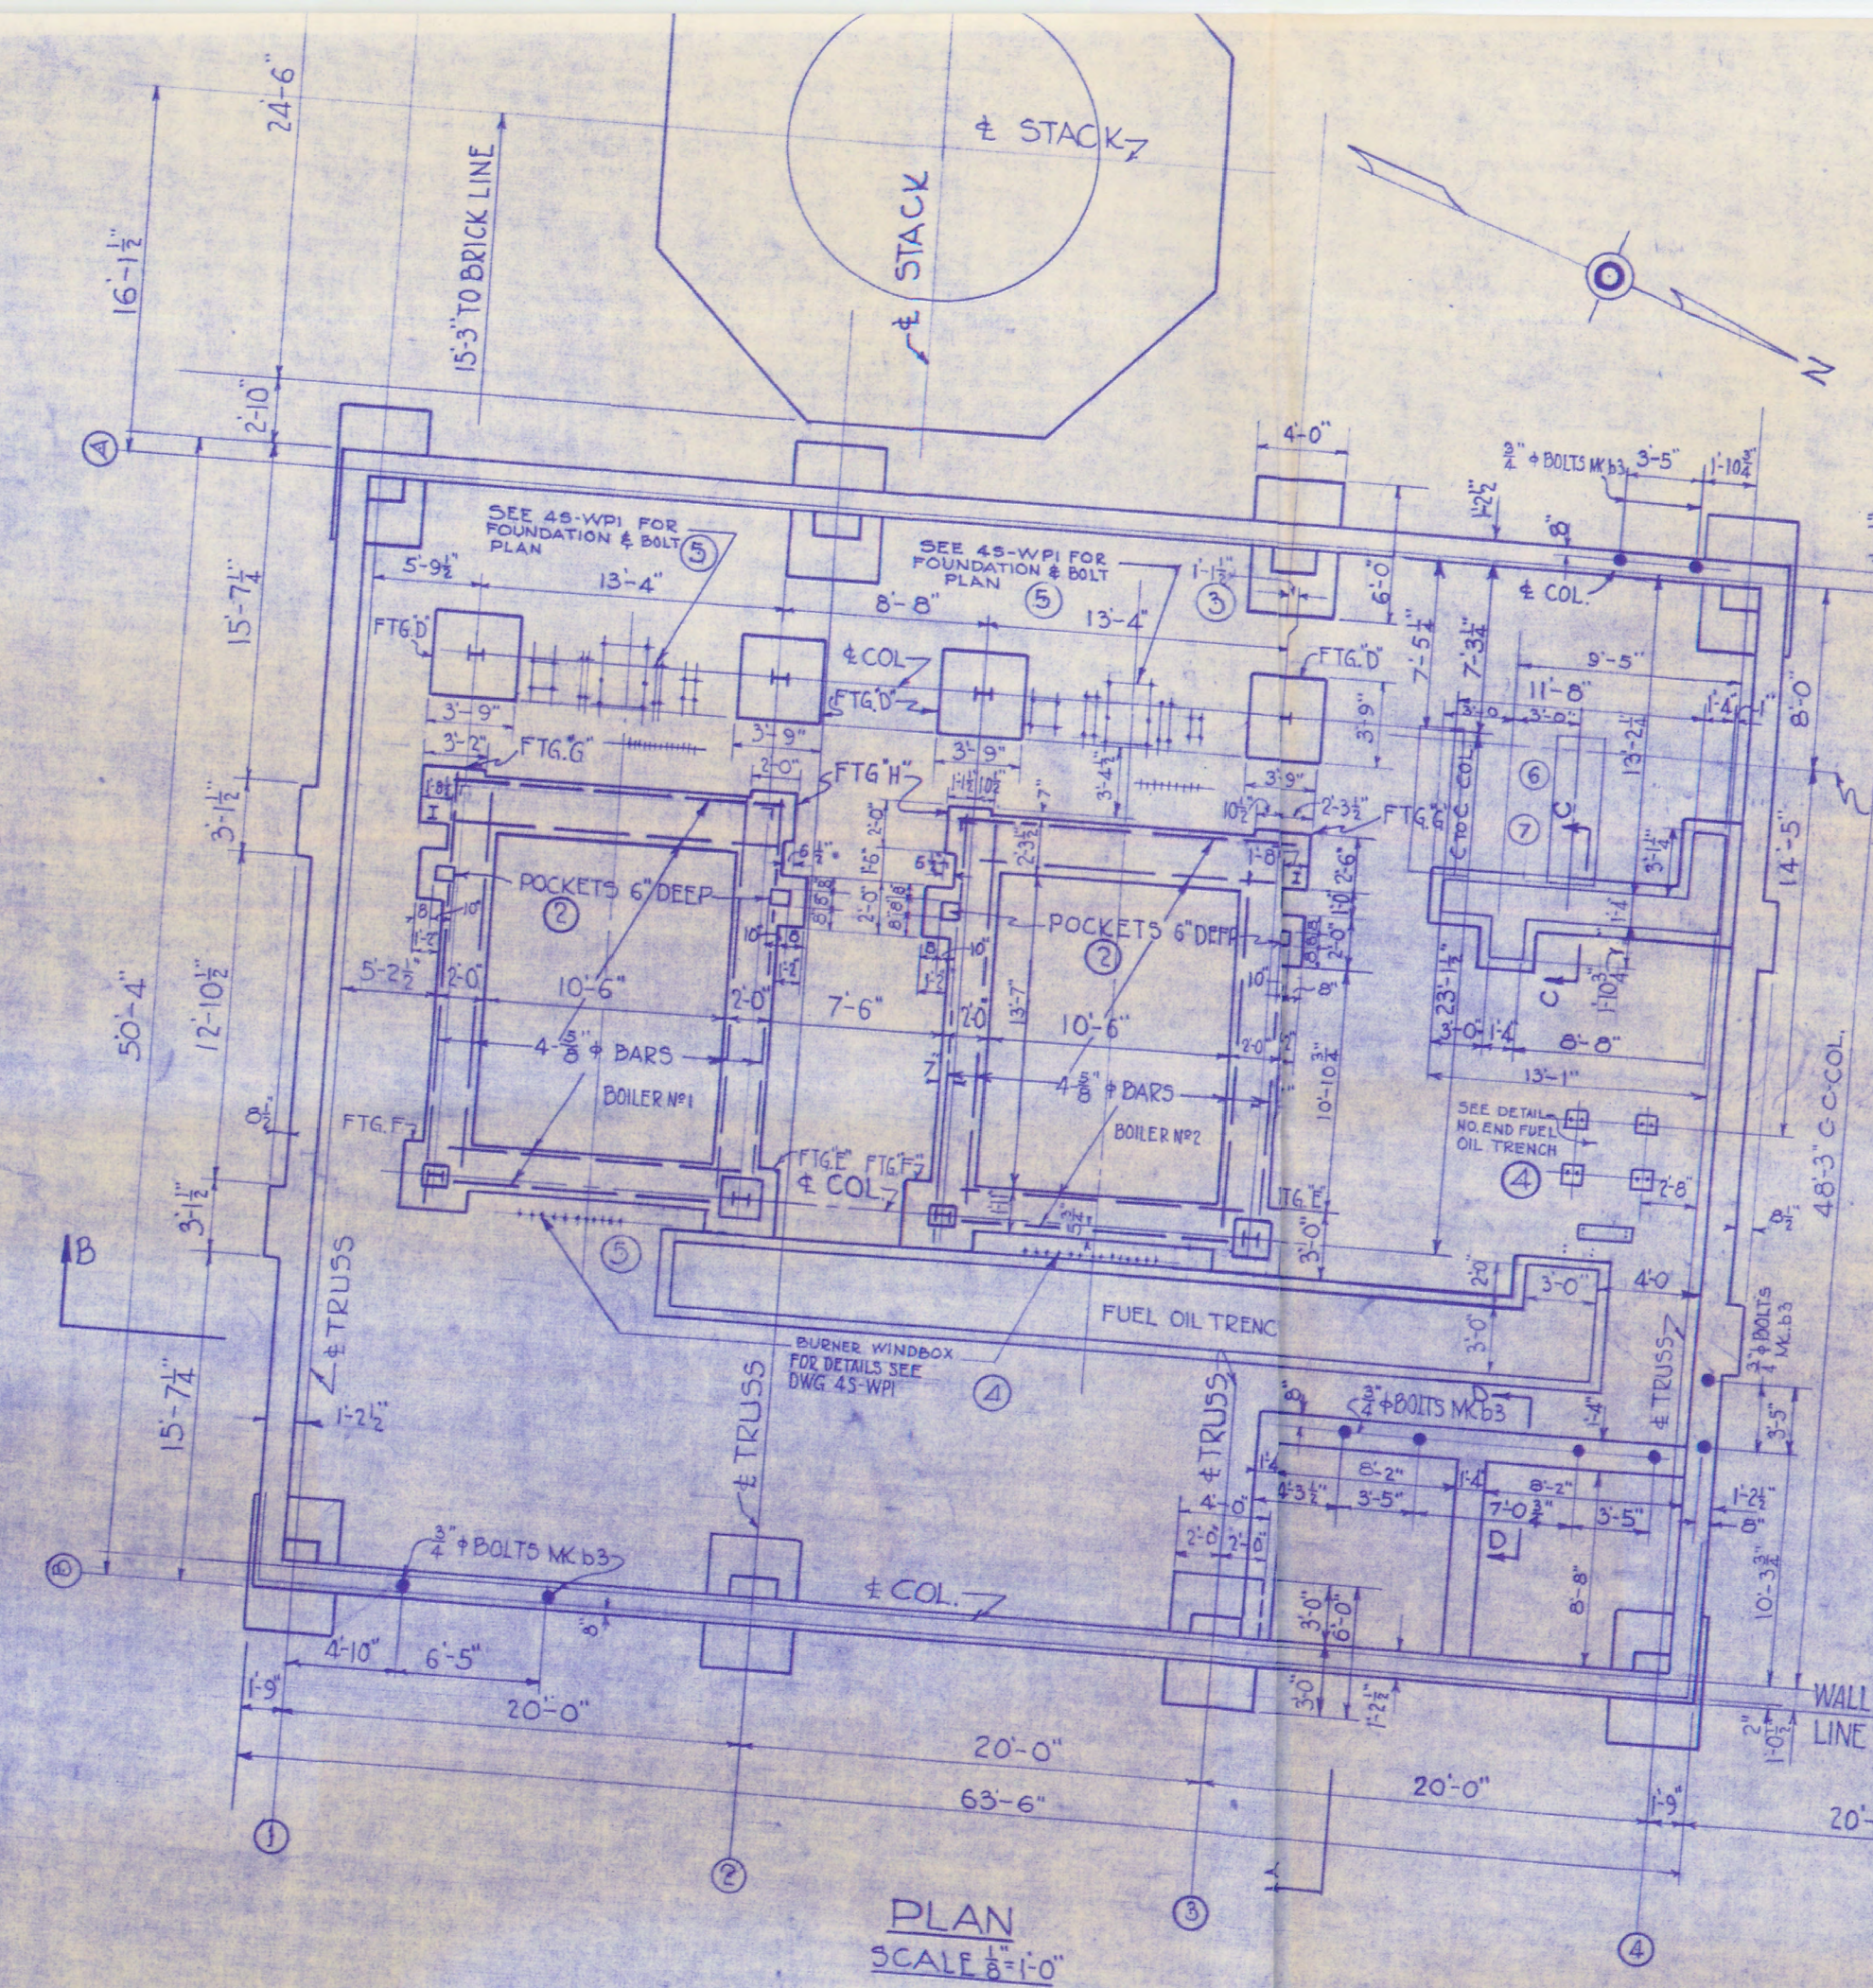

THIS DWG. FOR BLDG. CC-WPI ONLY

WILBUR WATSON AND ASSOCIATES
ARCHITECTS AND ENGINEERS
Cleveland, Ohio
Ravenna, Ohio

CONSTRUCTION DIVISION
OFFICE OF THE QUARTERMASTER GENERAL

RAYENNA ORDNANCE PLANT
LOAD LINE PLANS
BOILER HOUSE CC-WPI
FOUNDATION PLANS & DETAILS

50-0 X 63-2

TYPE-WPI

DATE: 2-12-41
PLAN NUMBER: 6934
30 4.301

APPROVED BY: R. S. Charvin
LT. COL. ORD DEPT.
QUARTERMASTER

TRACED BY: C.E.T.

REVISIONS:
1. DC-WPI (2-18-41)
2. REVISED (2-20-41)
