


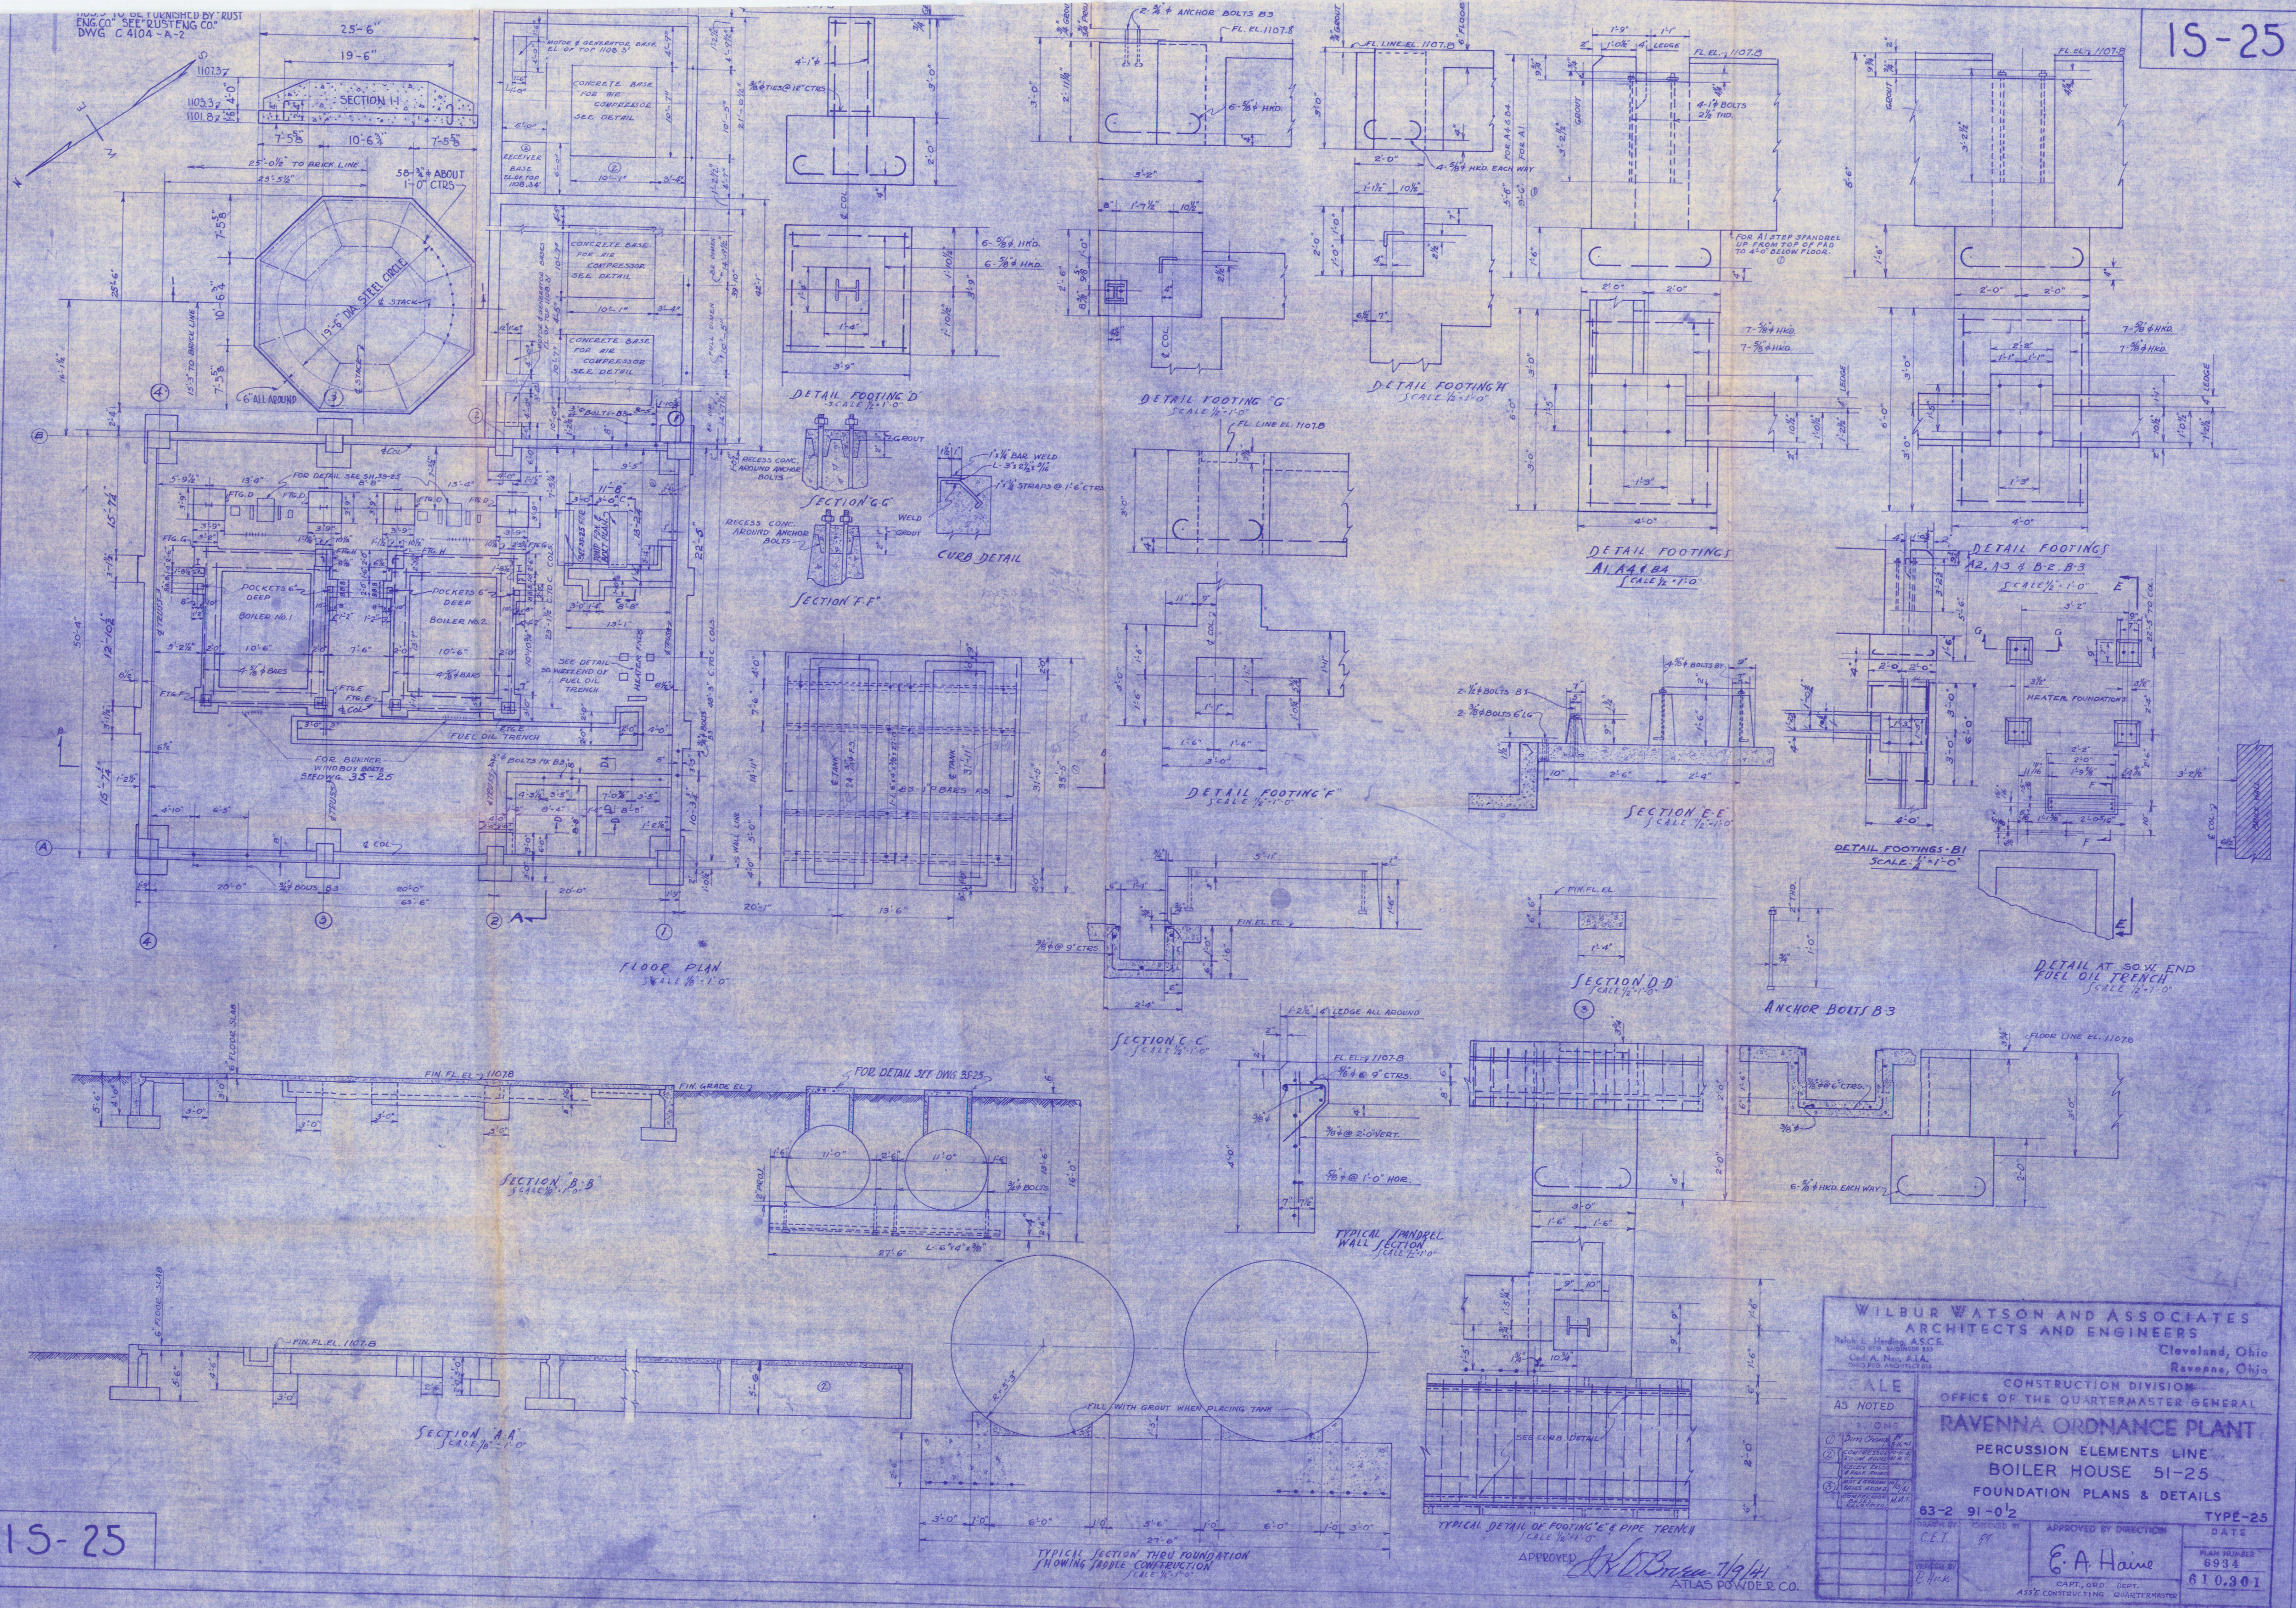

WILBUR WATSON AND ASSOCIATES
ARCHITECTS AND ENGINEERS
Cleveland, Ohio
Revere, Ohio

CONSTRUCTION DIVISION
OFFICE OF THE QUARTERMASTER GENERAL
RAVENNA ORDNANCE PLANT
PERCUSSION ELEMENTS LINE
BOILER HOUSE 51-25
FOUNDATION PLANS & DETAILS

63-2 91-0-2
DATE
E. A. Haine
CAPT. ORDN. DEPT.
4337 CONSTRUCTING QUARTERMASTER

TYPE-25
DATE
6934
610901